





RAM S900 Heavy Picture Window

CASEMENT
HEAD DETAIL

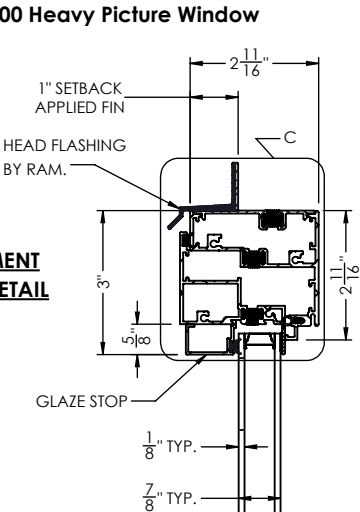


EXTERIOR


CASEMENT
SILL DETAIL

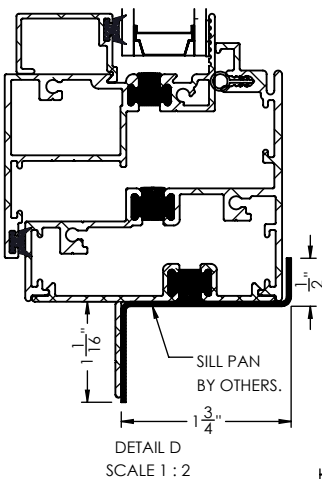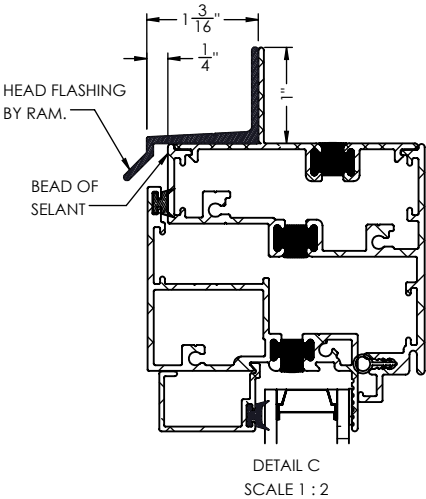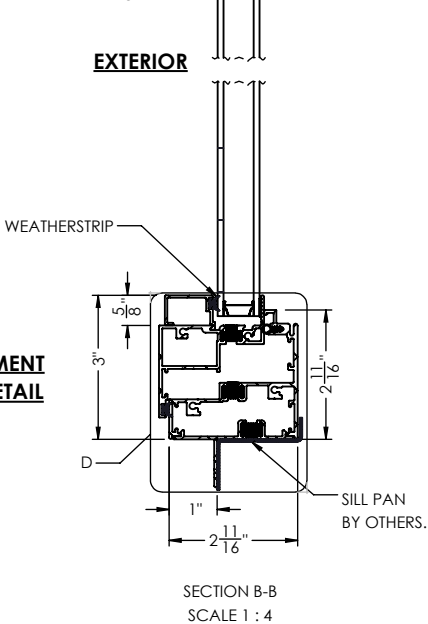

CASEMENT
JAMB DETAIL

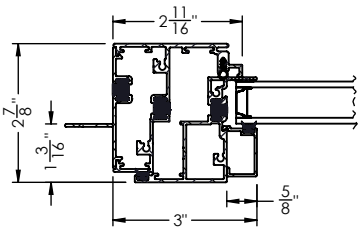

INTERNAL MULLION

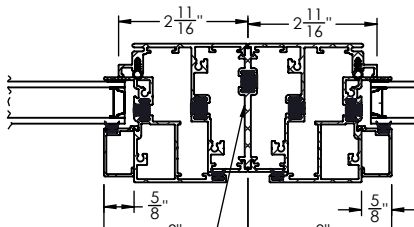


SECTION A-A
SCALE 1 : 4

DRAWING APPROVAL


- APPROVED
- APPROVED AS NOTED
- REVISE AND RESUBMIT

SIGN _____ DATE _____
Please return one print set marked with your signature, any comments, and notation of approval for fabrication.

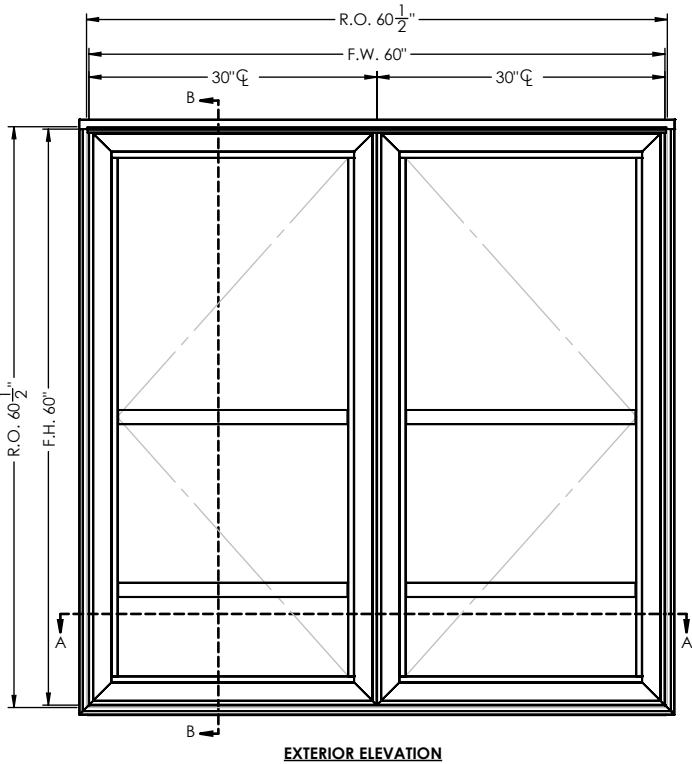

EXTERIOR ELEVATION

CASEMENT
JAMB DETAIL

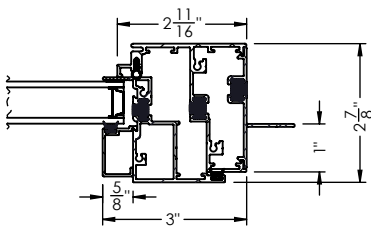

PROPRIETARY AND
CONFIDENTIAL

THE INFORMATION CONTAINED IN THIS DRAWING IS THE SOLE PROPERTY OF RAM INDUSTRIES. ANY REPRODUCTION IN PART OR AS A WHOLE WITHOUT THE WRITTEN PERMISSION OF RAM INDUSTRIES IS PROHIBITED.



LEAD TIME	6-8	WEEKS	CUSTOMER	XX
GLASS WARRANTY	2	YEARS	PROJECT	XX
FRAME WARRANTY	2	YEARS	CITY	XX
FINISH WARRANTY	2	YEARS	STATE	XX
U-FACTOR	XX		OUTER GLASS	3/16" Cardina 366 Lo-E
SHGC	XX		AIR SPACE	5/8" Argon
OA GLASS THICKNESS	XX		INNER GLASS	3/16" Clear

UNLESS OTHERWISE SPECIFIED:

DIMENSIONS ARE IN INCHES
TOLERANCES:
FRACTIONAL ± 1/16
ANGULAR: MATCH/BEND ± .5
TWO PLACE DECIMAL ± .01
THREE PLACE DECIMAL ± .004

MATERIAL
**6063-T5
ALUMINUM**

DO NOT SCALE DRAWING

NAME	DATE
DRAWN CG	12/12/2017
ENG.MGR JSA	
MARK	XX
QTY.	XX
FINISH	XX
DP	XX
COMMENTS:	

RAM INDUSTRIES

TITLE:
XX
XX

SIZE DWG. NO.
A \$900-S900-Top Assembly

REV
~

SCALE: 1:20 WEIGHT: 61431.760 SHEET 1 OF 1