
RAM S3050, Pocket Door

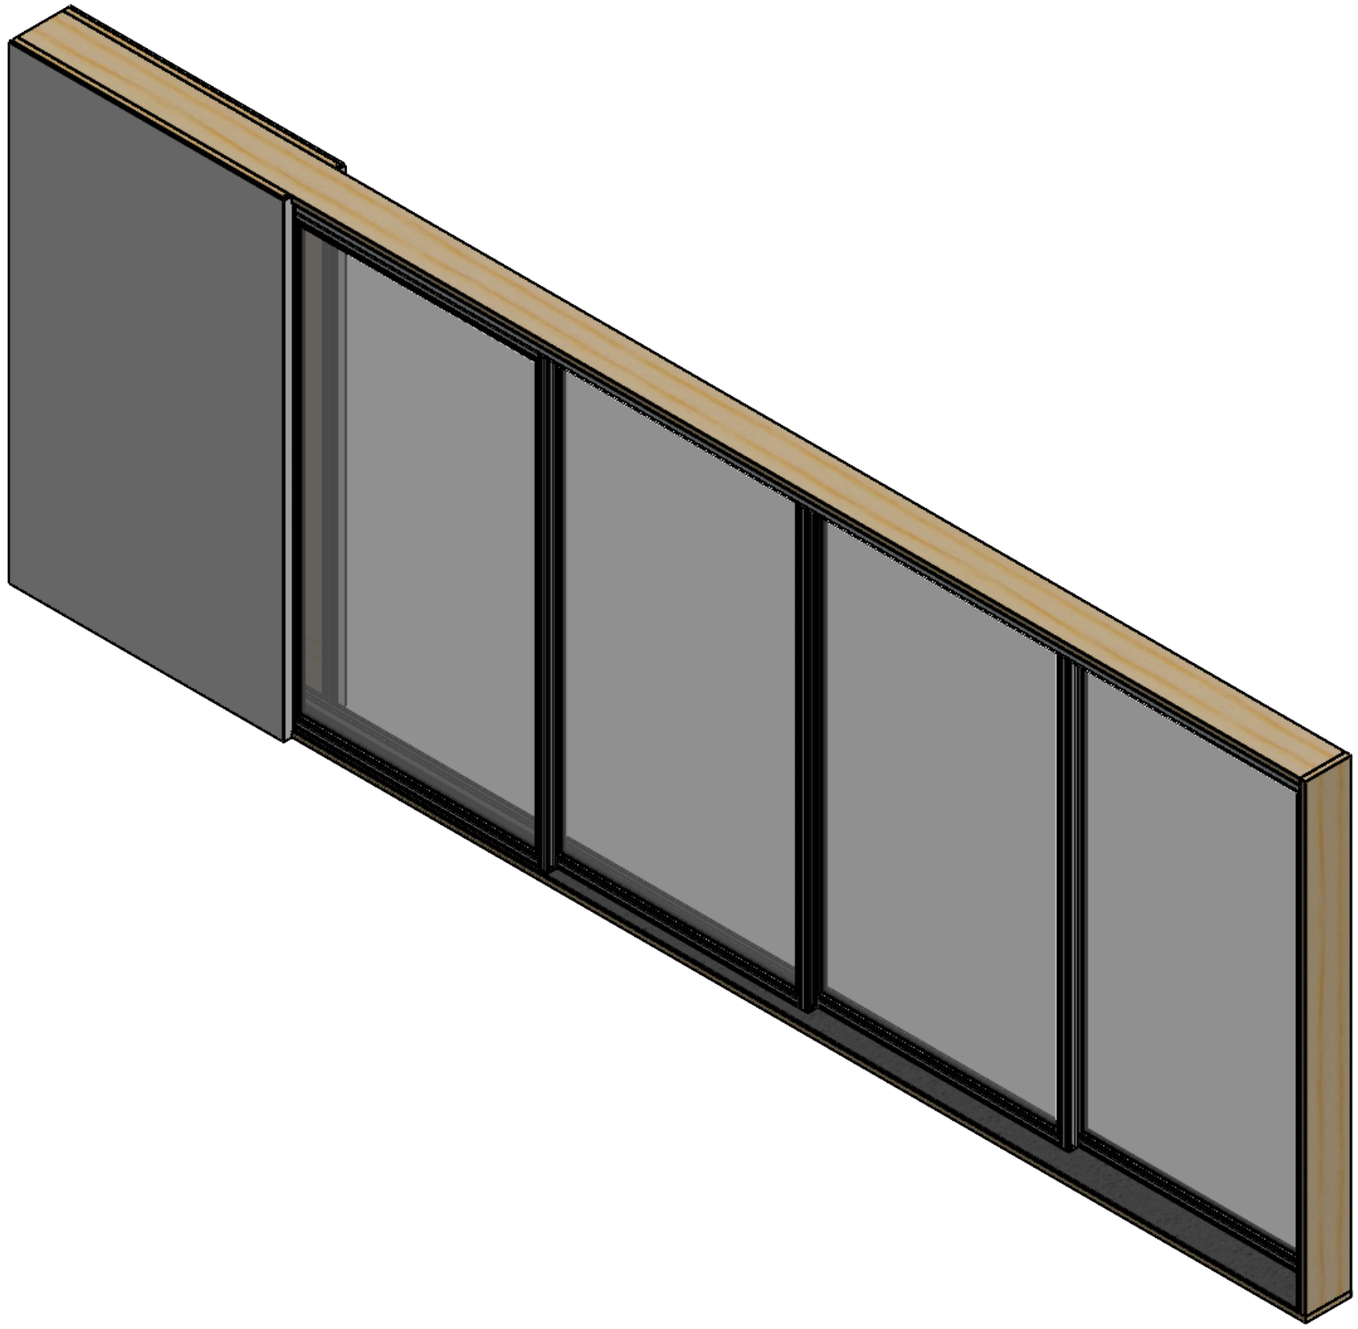

~	~	~	~
~	~	~	~
REV	DESCRIPTION	BY	DATE

PROPRIETARY AND CONFIDENTIAL

THE INFORMATION CONTAINED IN THIS DRAWING IS THE SOLE PROPERTY OF RAM WINDOWS & DOORS. ANY REPRODUCTION IN PART OR AS A WHOLE WITHOUT THE WRITTEN PERMISSION OF RAM WINDOWS & DOORS IS PROHIBITED.

RAM WINDOWS & DOORS

LEAD TIME	8	WEEKS	CUSTOMER	
GLASS WARRANTY		YRS	PROJECT	
FRAME WARRANTY		YRS	CITY	Dallas
FINISH WARRANTY		YRS	STATE	TX
U-FACTOR	0.36		OUTER GLASS	1/4" Cardinal 366 LoE (Temp)
SHGC	0.22		AIR SPACE	1/2" Argon
OA GLASS THICKNESS	1"		INNER GLASS	1/4" Clear (Temp)

UNLESS OTHERWISE SPECIFIED:

DIMENSIONS ARE IN INCHES
TOLERANCES:
FRACTIONAL ±
ANGULAR: MACH ± BEND ±
TWO PLACE DECIMAL ±
THREE PLACE DECIMAL ±

INTERPRET GEOMETRIC TOLERANCING PER:

MATERIAL

DO NOT SCALE DRAWING

	NAME	DATE
DRAWN	CG	12/15/2025
ENG.MGR	RW	
MARK	FAMILY ROOM	
QTY.	1	
FINISH	Black	
DP		

COMMENTS:


RAM WINDOWS & DOORS

TITLE:


POCKET DOOR WITH INTEGRATED SILL


SIZE	DWG. NO.	REV
B	90229-100-Top-Assembly Flush Handle	~

SCALE: 1:26 WEIGHT: 3332.53 SHEET 1 OF 3

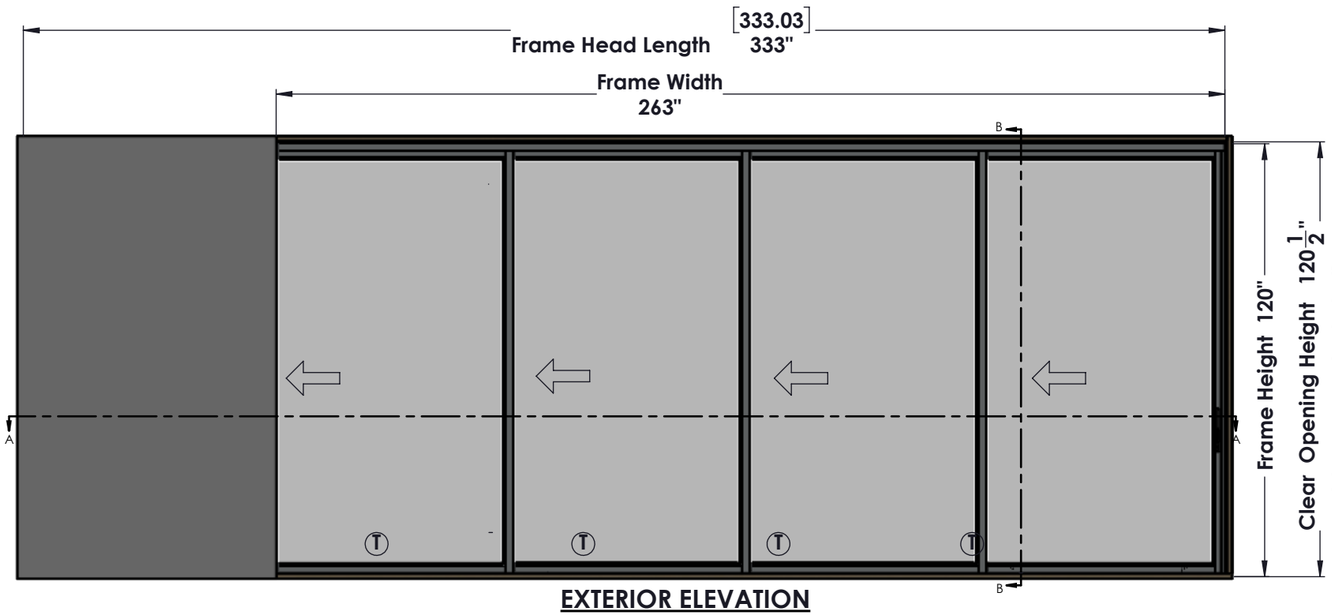

EXTERIOR ELEVATION

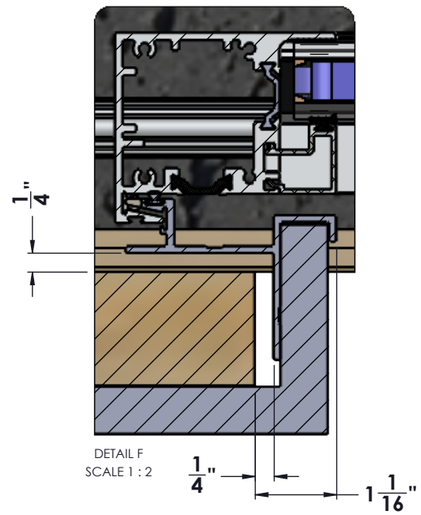

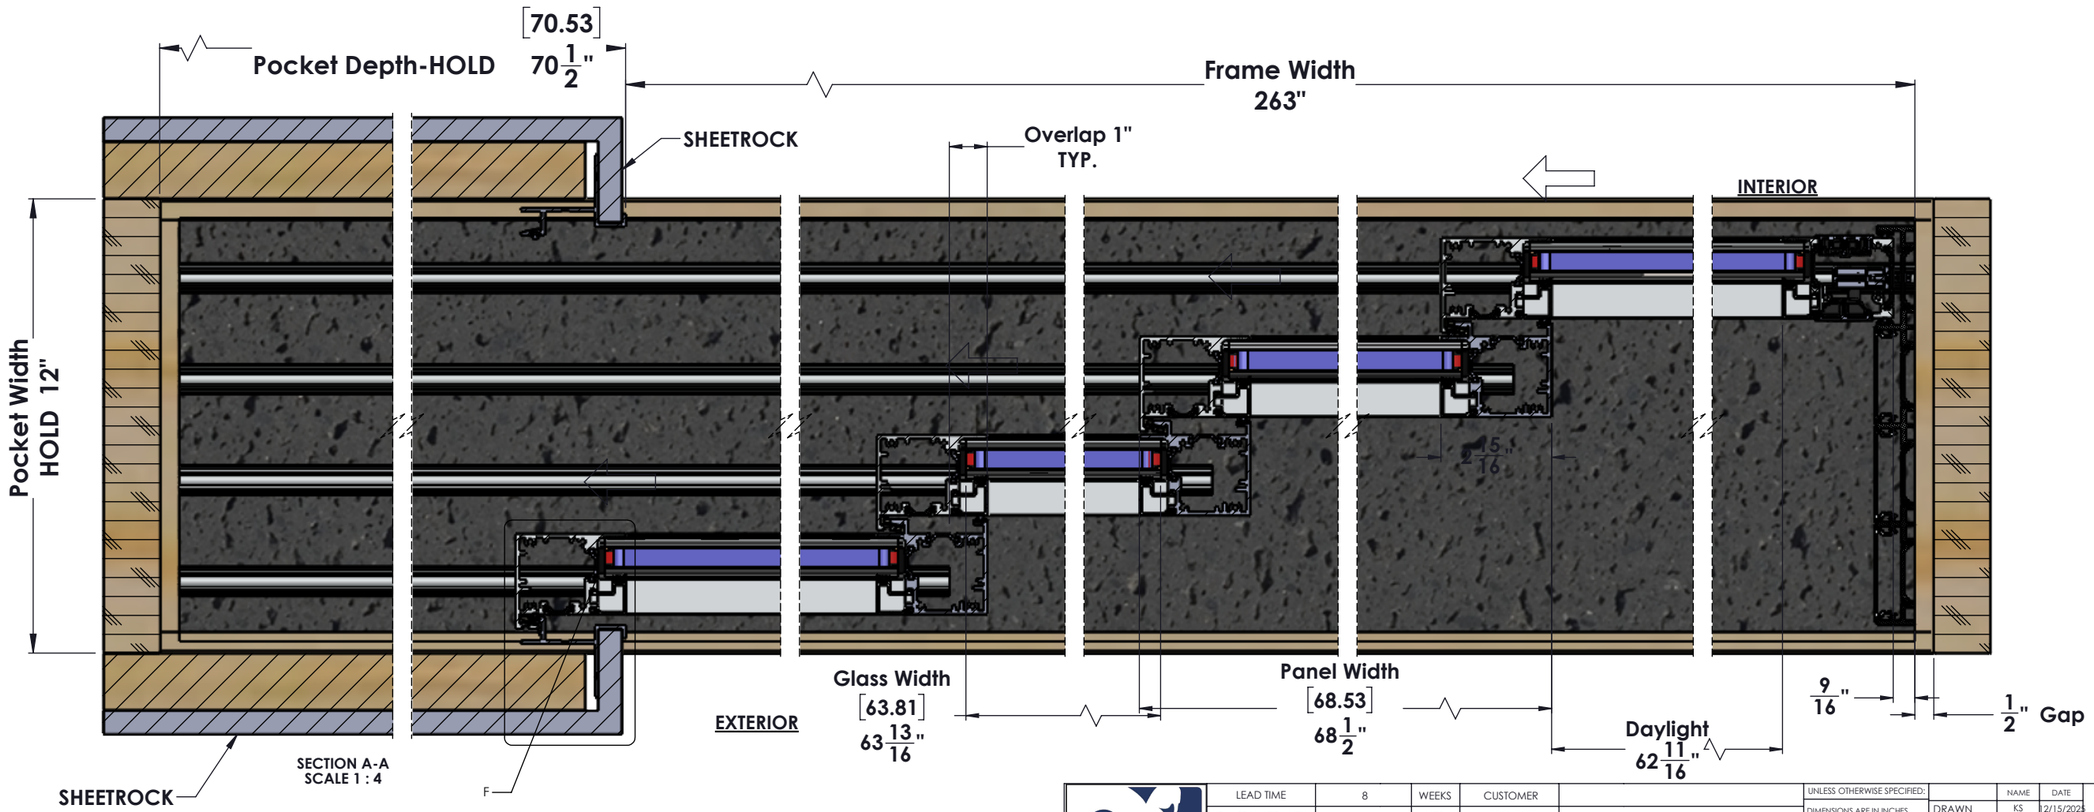

REV	DESCRIPTION	BY	DATE
~	~	~	~
~	~	~	~

PROPRIETARY AND CONFIDENTIAL

THE INFORMATION CONTAINED IN THIS DRAWING IS THE SOLE PROPERTY OF RAM WINDOWS & DOORS. ANY REPRODUCTION IN PART OR AS A WHOLE WITHOUT THE WRITTEN PERMISSION OF RAM WINDOWS & DOORS IS PROHIBITED.

RAM WINDOWS & DOORS

LEAD TIME	8	WEEKS	CUSTOMER	
GLASS WARRANTY		YRS	PROJECT	
FRAME WARRANTY		YRS	CITY	Dallas
FINISH WARRANTY		YRS	STATE	TX
U-FACTOR	0.36		OUTER GLASS	1/4" Cardinal 366 LoE (Temp)
SHGC	0.22		AIR SPACE	1/2" Argon
OA GLASS THICKNESS	1"		INNER GLASS	1/4" Clear (Temp)

UNLESS OTHERWISE SPECIFIED:

DIMENSIONS ARE IN INCHES
TOLERANCES:
FRACTIONAL ±
ANGULAR: MACH ± BEND ±
TWO PLACE DECIMAL ±
THREE PLACE DECIMAL ±

INTERPRET GEOMETRIC TOLERANCING PER:

MATERIAL

DO NOT SCALE DRAWING


	NAME	DATE
DRAWN	KS	12/15/2025
ENG.MGR	RW	
MARK	FAMILY ROOM	
QTY.	1	
FINISH	Black	
DP		

COMMENTS:


TITLE: POCKET DOOR WITH INTEGRATED SILL

SIZE	DWG. NO.	REV
B	90229-100-Top-Assembly Flush Handle	~


SCALE: 1:42 WEIGHT: 3332.53 SHEET 2 OF 3

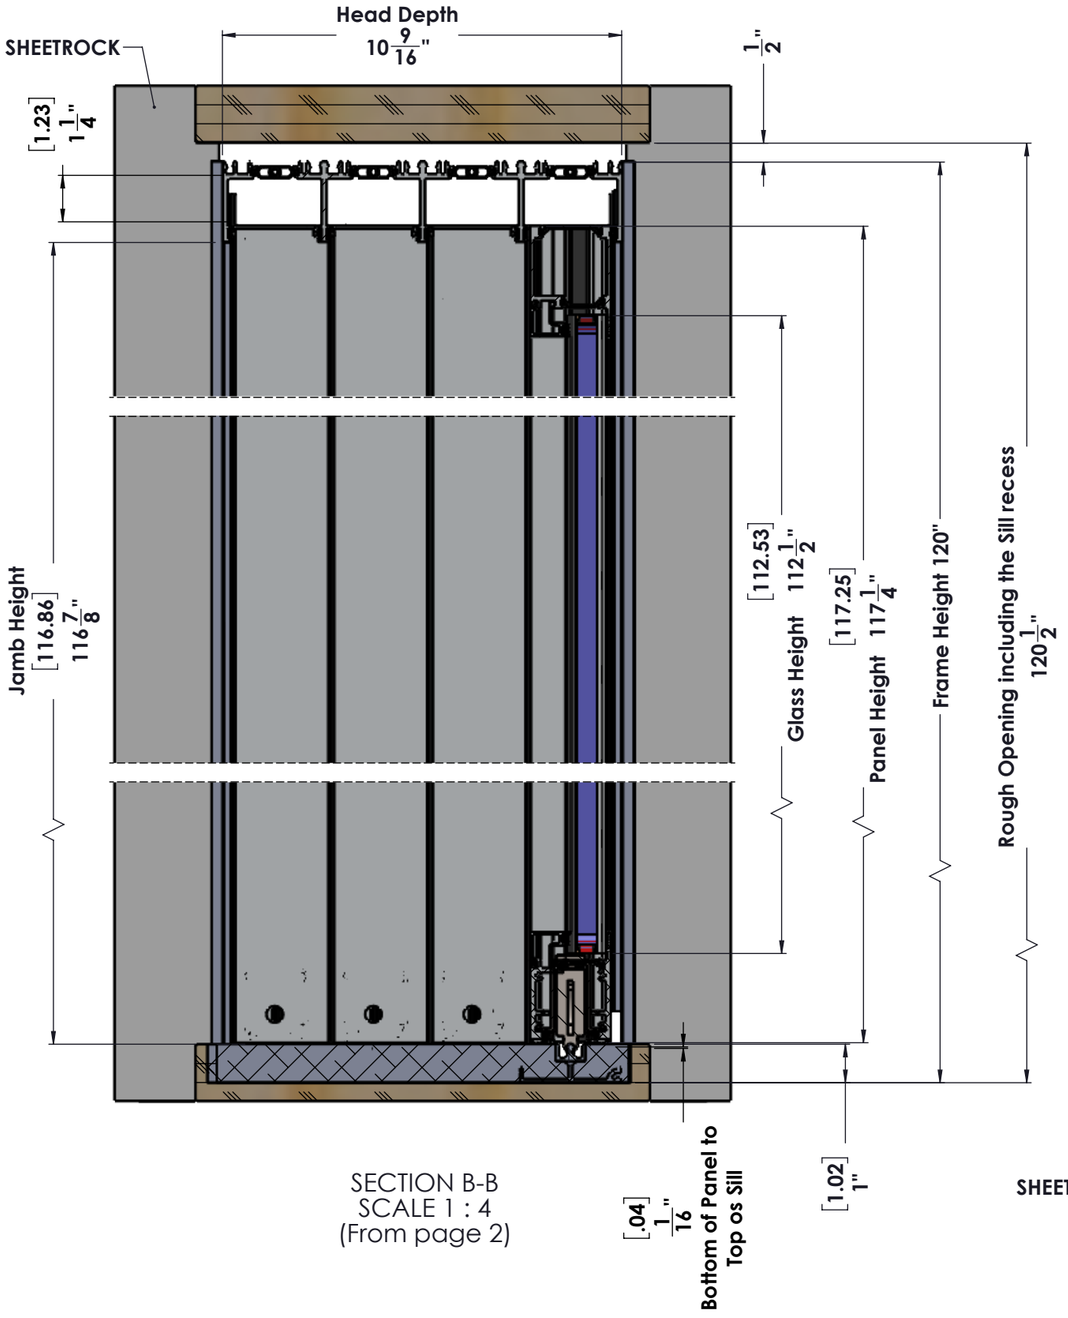

SECTION B-B
SCALE 1 : 4
(From page 2)

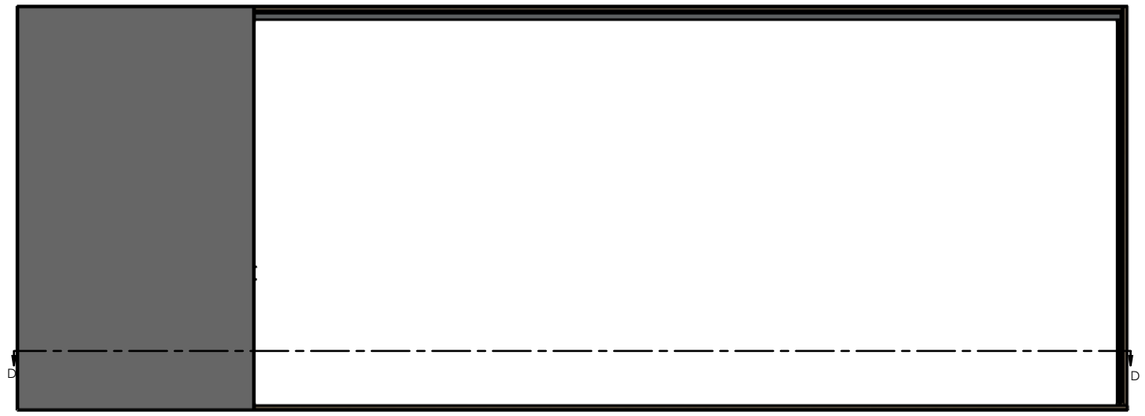

OPEN POSITION

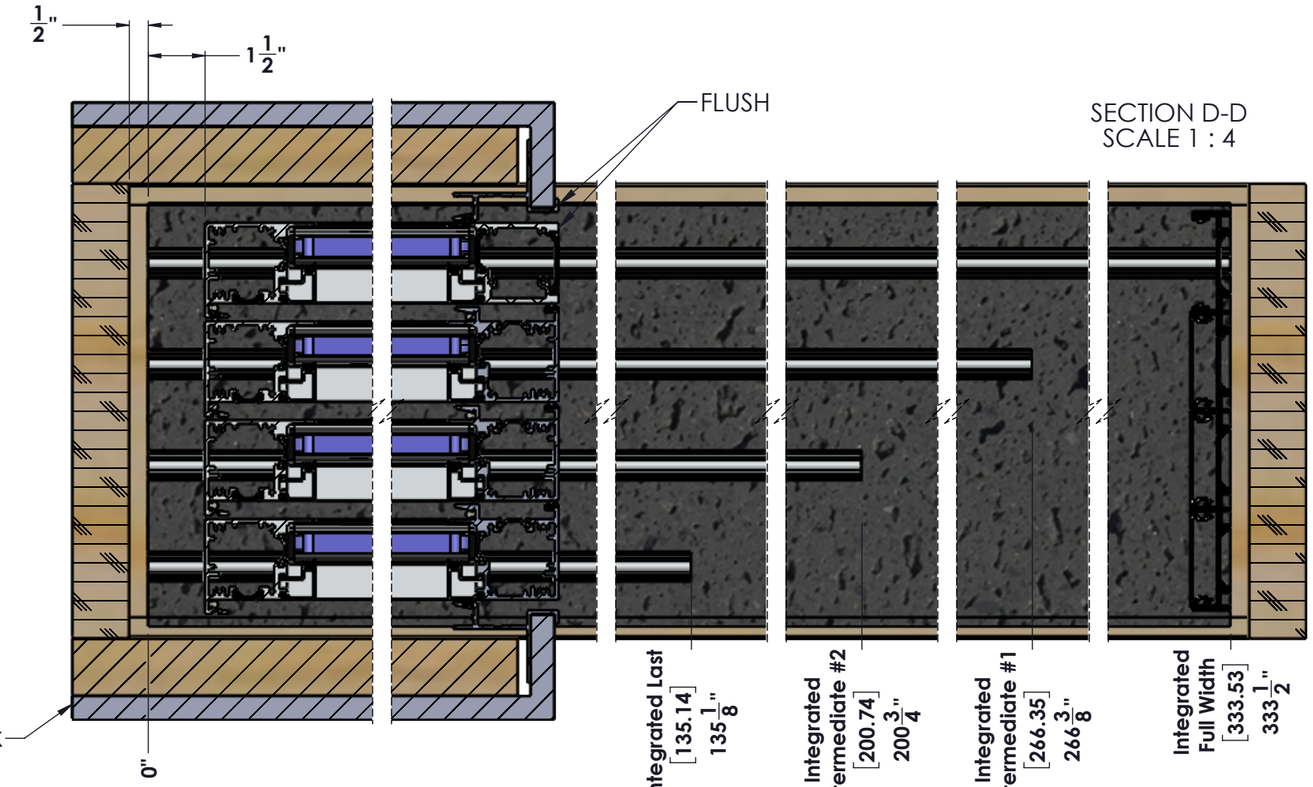

SECTION D-D
SCALE 1 : 4

REV	DESCRIPTION	BY	DATE
~	~	~	~
~	~	~	~

PROPRIETARY AND CONFIDENTIAL

THE INFORMATION CONTAINED IN THIS DRAWING IS THE SOLE PROPERTY OF RAM WINDOWS & DOORS. ANY REPRODUCTION IN PART OR AS A WHOLE WITHOUT THE WRITTEN PERMISSION OF RAM WINDOWS & DOORS IS PROHIBITED.

RAM WINDOWS & DOORS

LEAD TIME	8	WEEKS	CUSTOMER	
GLASS WARRANTY		YRS	PROJECT	
FRAME WARRANTY		YRS	CITY	Dallas
FINISH WARRANTY		YRS	STATE	TX
U-FACTOR	0.36		OUTER GLASS	1/4" Cardinal 366 LoE (Temp)
SHGC	0.22		AIR SPACE	1/2" Argon
OA GLASS THICKNESS	1"		INNER GLASS	1/4" Clear (Temp)

UNLESS OTHERWISE SPECIFIED:
DIMENSIONS ARE IN INCHES
TOLERANCES:
FRACTIONAL ±
ANGULAR: MACH ± BEND ±
TWO PLACE DECIMAL ±
THREE PLACE DECIMAL ±
INTERPRET GEOMETRIC TOLERANCING PER:
MATERIAL
DO NOT SCALE DRAWING

	NAME	DATE
DRAWN	KS	12/15/2025
ENG.MGR	RW	
MARK	FAMILY ROOM	
QTY.	1	
FINISH	Black	
DP		

COMMENTS:

RAM WINDOWS & DOORS

TITLE:
POCKET DOOR
WITH
INTEGRATED SILL

SIZE B | DWG. NO. 90229-100-Top-Assembly Flush Handle | REV ~

SCALE: 1:46 WEIGHT: 3332.53 SHEET 3 OF 3