RAM, S3100 Swing Door

| REVISIONS | | | | |
|---|---|---|---|---|
| ZONE | REV | DESCRIPTION | DATE | APPROVED |
| | | | | |


DRAWING APPROVAL

- ☐ APPROVED
- ☐ APPROVED AS NOTED
- ☐ REVISE AND RESUBMIT

SIGN _____ DATE _____


Please return one print set marked with your signature, any comments, and notation of approval for fabrication.

## Swing Door Head Details

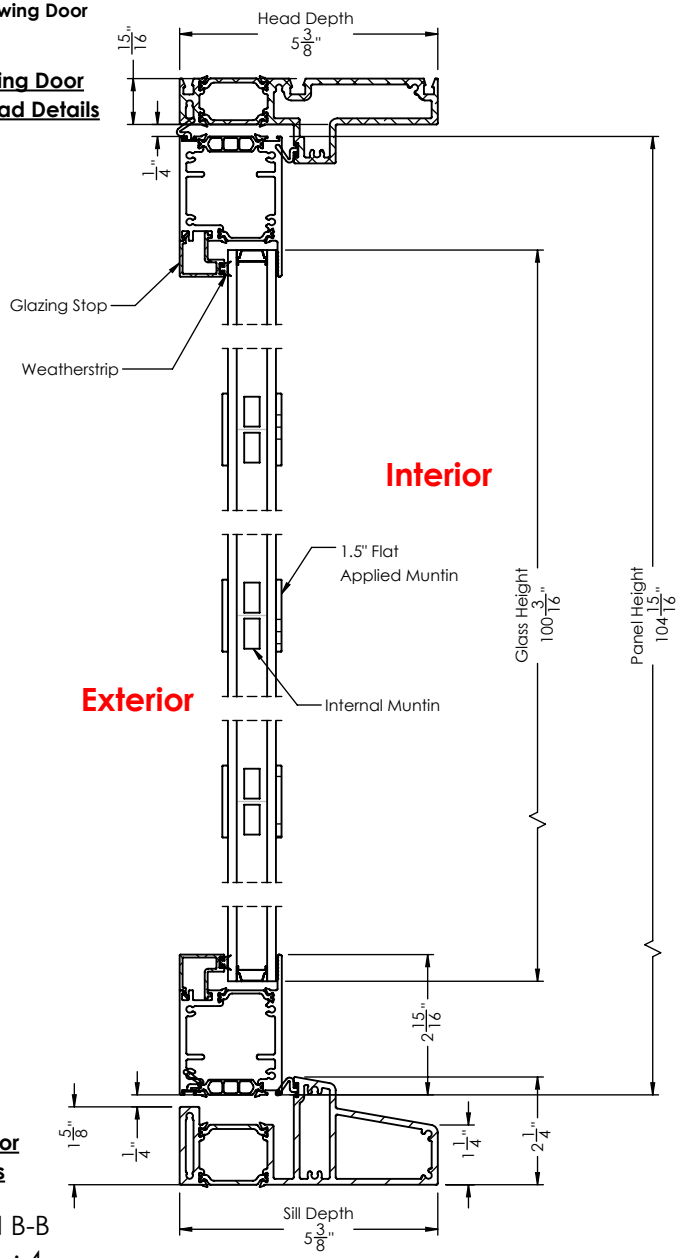



## Swing Door Sill Details

SECTION B-B
SCALE 1 : 4

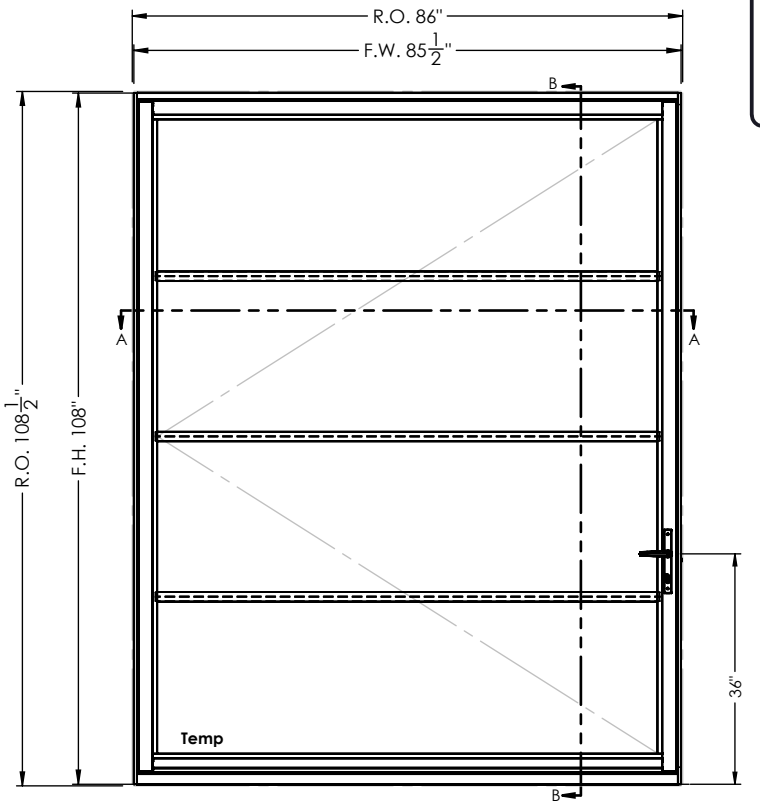


EXTERIOR ELEVATION

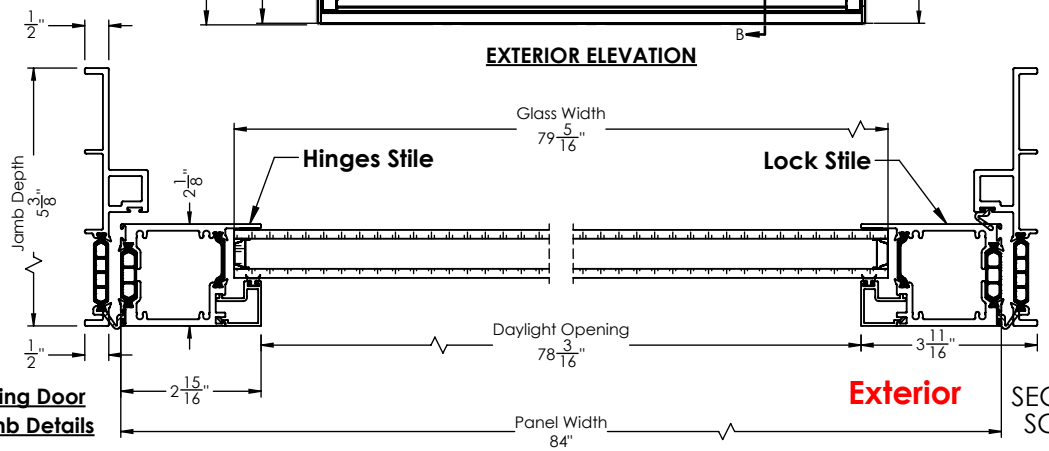


## Swing Door Jamb Details

SECTION A-A
SCALE 1 : 4


**PROPRIETARY AND CONFIDENTIAL**

THE INFORMATION CONTAINED IN THIS DRAWING IS THE SOLE PROPERTY OF RAM WINDOWS & DOORS. ANY REPRODUCTION IN PART OR AS A WHOLE WITHOUT THE WRITTEN PERMISSION OF RAM WINDOWS & DOORS IS PROHIBITED.


RAM WINDOWS & DOORS

| | | | |
|---|---|---|---|
| LEAD TIME | | CUSTOMER | RAM, S3100 Swing Door |
| GLASS WARRANTY | | PROJECT | |
| FRAME WARRANTY | | CITY | |
| FINISH WARRANTY | | STATE | |
| U-FACTOR | | OUTER GLASS | |
| SHGC | | AIR SPACE | |
| OA GLASS THICKNESS | 1" | INNER GLASS | |

UNLESS OTHERWISE SPECIFIED: DIMENSIONS ARE IN INCHES
TOLERANCES:

FRACTIONAL: ± 1/16
ANGULAR: MACH/BEND: ± 1
TWO PLACE DECIMAL ± 0.01
THREE PLACE DECIMAL ± 0.005

MATERIAL:

DO NOT SCALE DRAWING

| | NAME | DATE |
|---|---|---|
| DRAWN | CG | 10/8/2026 |
| ENG | R.W | |
| MARK | | |
| QTY. | | |
| FINISH | | |
| DP | | |
| SCALE: 1:30 | | |

RAM WINDOWS AND DOORS

TITLE: RAM, S3100 Swing Door

| SIZE | WTS NUMBER | REV |
|---|---|---|
| A | S3100-Swing Door-Top Assembly | |
| | WEIGHT: 394.428 | SHEET 1 OF 4 |