


REVISIONS				
ZONE	REV	DESCRIPTION	DATE	APPROVED

DRAWING APPROVAL

- ☐ APPROVED
- ☐ APPROVED AS NOTED
- ☐ REVISE AND RESUBMIT

SIGN _____ DATE _____
Please return one print set marked with your signature, any comments, and notation of approval for fabrication.

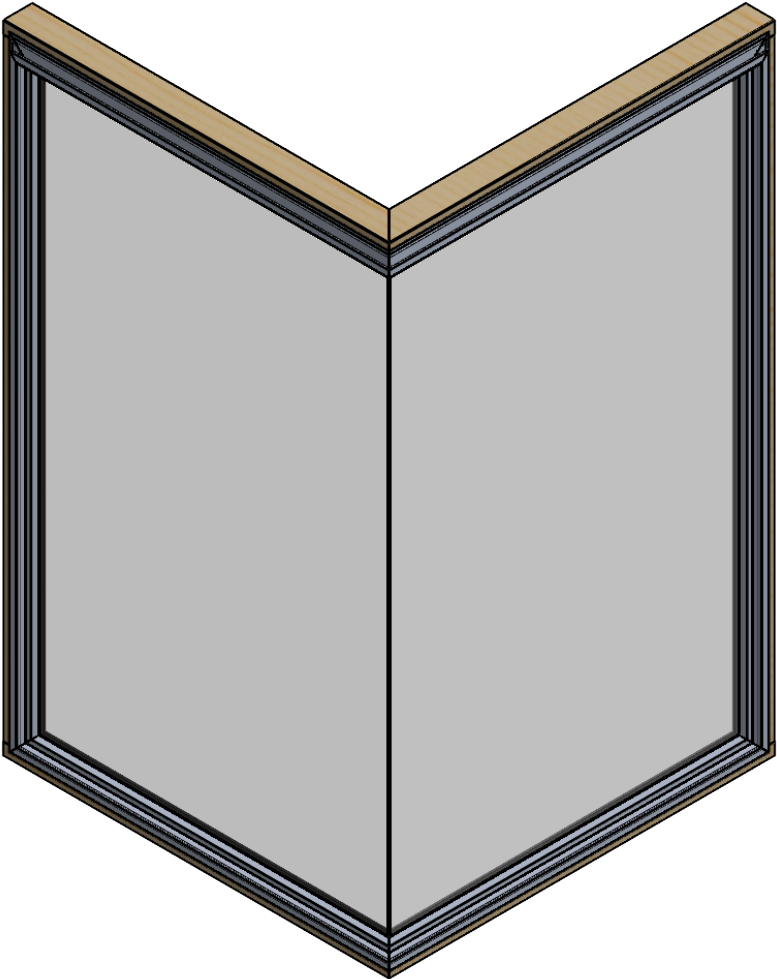

PROPRIETARY AND
CONFIDENTIAL

THE INFORMATION
CONTAINED IN THIS
DRAWING IS THE SOLE
PROPERTY OF RAM
WINDOWS & DOORS.
ANY REPRODUCTION
IN PART OR AS A
WHOLE WITHOUT THE
WRITTEN PERMISSION
OF RAM WINDOWS &
DOORS IS PROHIBITED.





LEAD TIME		CUSTOMER	Butt Glass 90 degrees
GLASS WARRANTY		PROJECT	Standard Fin- Monolithic Glass
FRAME WARRANTY		CITY	
FINISH WARRANTY		STATE	
U-FACTOR	---	OUTER GLASS	3/8" Clear (Temp)
SHGC	---	AIR SPACE	
OA GLASS THICKNESS	3/8"	INNER GLASS	

UNLESS OTHERWISE SPECIFIED: DIMENSIONS ARE IN INCHES TOLERANCES:	
FRACTIONAL:	± 1/16
ANGULAR: MACH/BEND:	± 1°
TWO PLACE DECIMAL	± 0.01
THREE PLACE DECIMAL	± 0.005
MATERIAL:	
DO NOT SCALE DRAWING	

NAME	DATE
DRAWN CG	10/7/2026
ENG R.W	
MARK	
QTY.	
FINISH	
DP	
SCALE: 1:16	


RAM WINDOWS AND DOORS

TITLE: Butt Glass 90 degrees Standard Fin- Monolithic Glass		
SIZE A	WTS NUMBER	REV
SF-Monolythic Glass (.375)-Top Assembly		
WEIGHT: 239.048		SHEET 1 OF 4

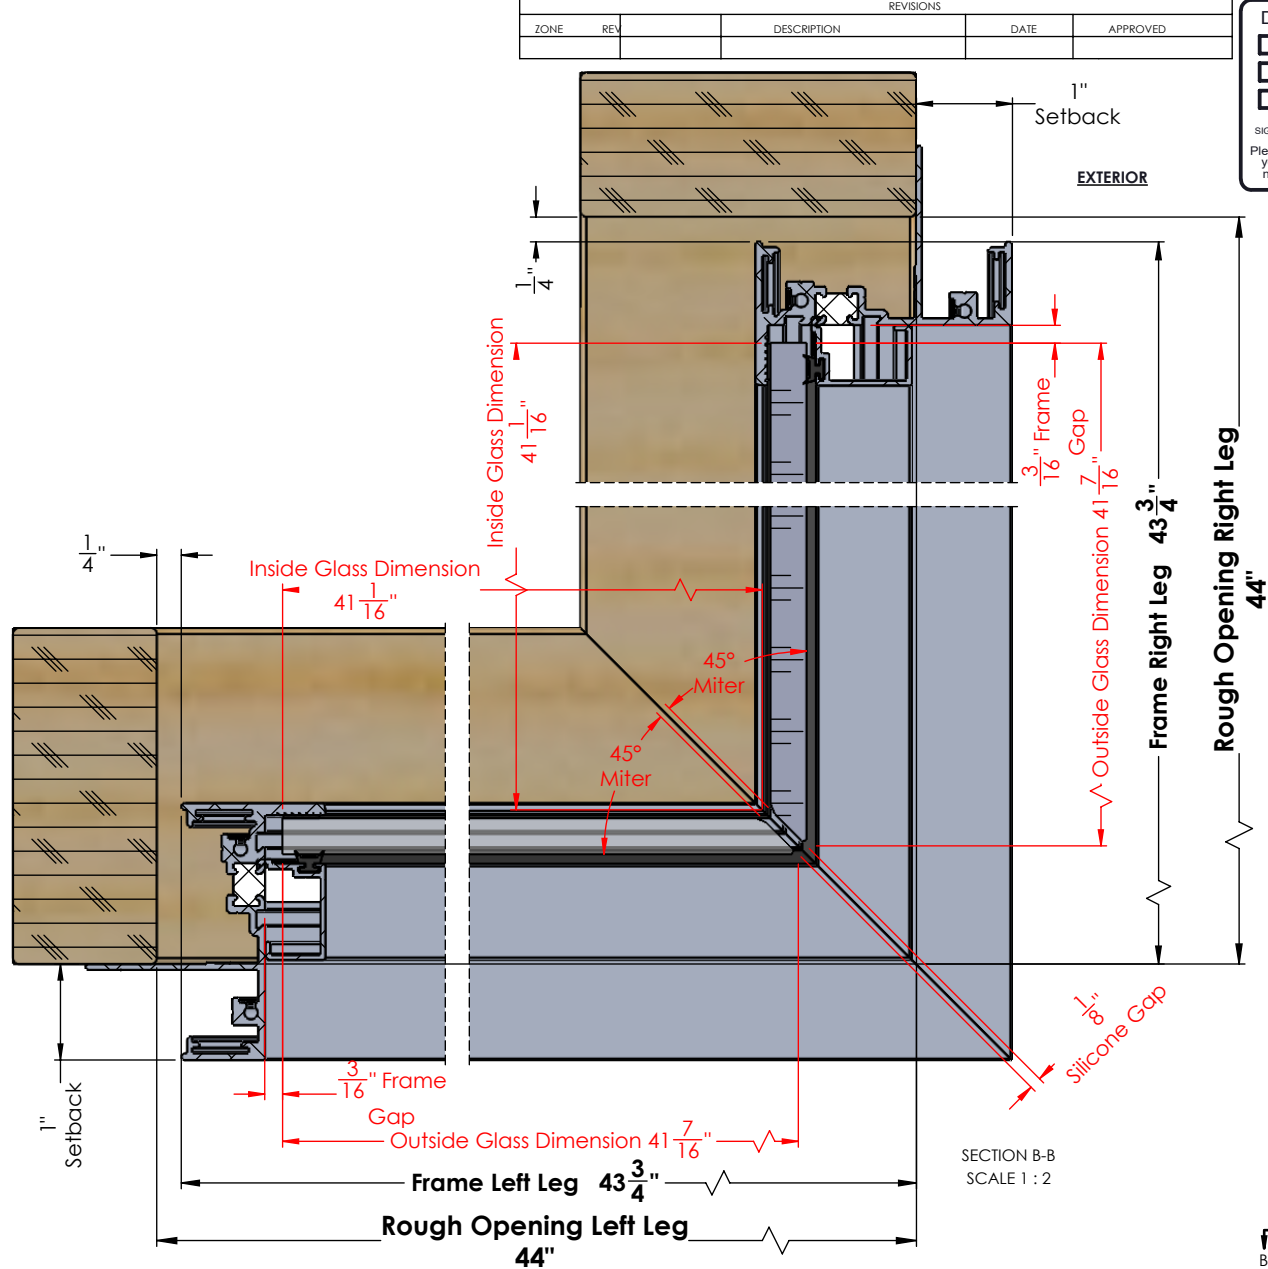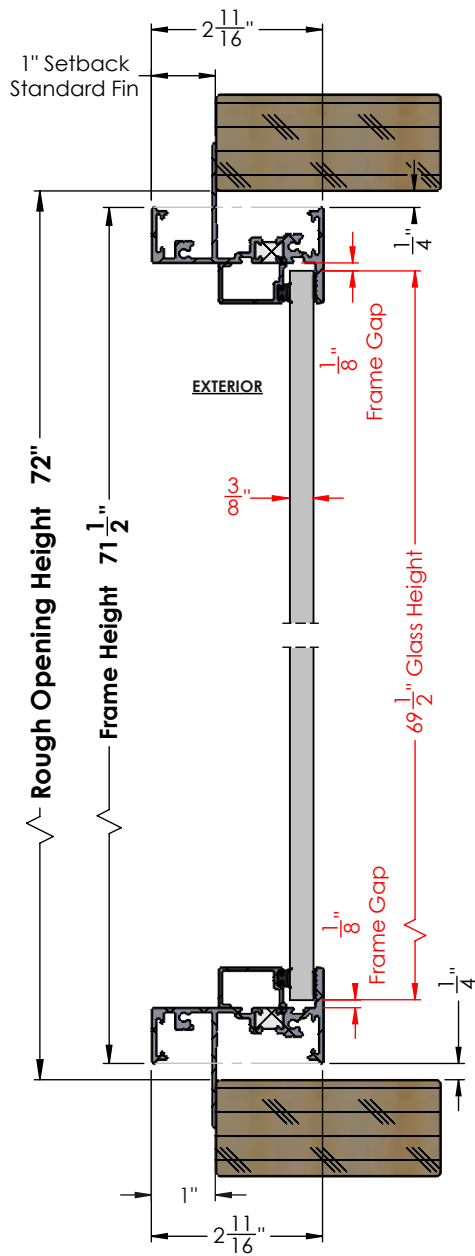

DRAWING APPROVAL				
☐	APPROVED			
☐	APPROVED AS NOTED			
☐	REVISE AND RESUBMIT			
SIGN	DATE			

Please return one print set marked with your signature, any comments, and notation of approval for fabrication.

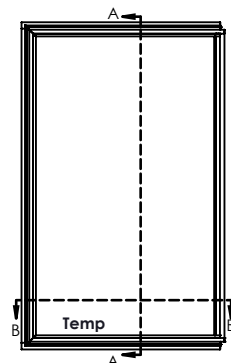

PROPRIETARY AND CONFIDENTIAL

THE INFORMATION CONTAINED IN THIS DRAWING IS THE SOLE PROPERTY OF RAM WINDOWS & DOORS. ANY REPRODUCTION IN PART OR AS A WHOLE WITHOUT THE WRITTEN PERMISSION OF RAM WINDOWS & DOORS IS PROHIBITED.

LEAD TIME		CUSTOMER	Butt Glass 90 degrees
GLASS WARRANTY		PROJECT	Standard Fin- Monolithic Glass
FRAME WARRANTY		CITY	
FINISH WARRANTY		STATE	
U-FACTOR	---	OUTER GLASS	3/8" Clear (Temp)
SHGC	---	AIR SPACE	
OA GLASS THICKNESS	3/8"	INNER GLASS	

UNLESS OTHERWISE SPECIFIED: DIMENSIONS ARE IN INCHES TOLERANCES:	
FRACTIONAL: ± 1/16	
ANGULAR: MACH/BEND: ± 1	
TWO PLACE DECIMAL ± 0.01	
THREE PLACE DECIMAL ± 0.005	
MATERIAL:	
DO NOT SCALE DRAWING	

NAME	DATE
DRAWN	CG 10/7/2024
ENG	
MARK	
QTY.	
FINISH	
DP	
SCALE: 1:44	

RAM WINDOWS AND DOORS		
TITLE: Butt Glass 90 degrees Standard Fin- Monolithic Glass		
SIZE	WTS NUMBER	REV
SF-Monolythic Glass (.375)-Top Assembly		
WEIGHT: 239.048	SHEET 2 OF 4	