


REVISIONS				
ZONE	REV	DESCRIPTION	DATE	APPROVED

DRAWING APPROVAL

- ☐ APPROVED
☐ APPROVED AS NOTED
☐ REVISE AND RESUBMIT

SIGN _____ DATE _____

Please return one print set marked with your signature, any comments, and notation of approval for fabrication.

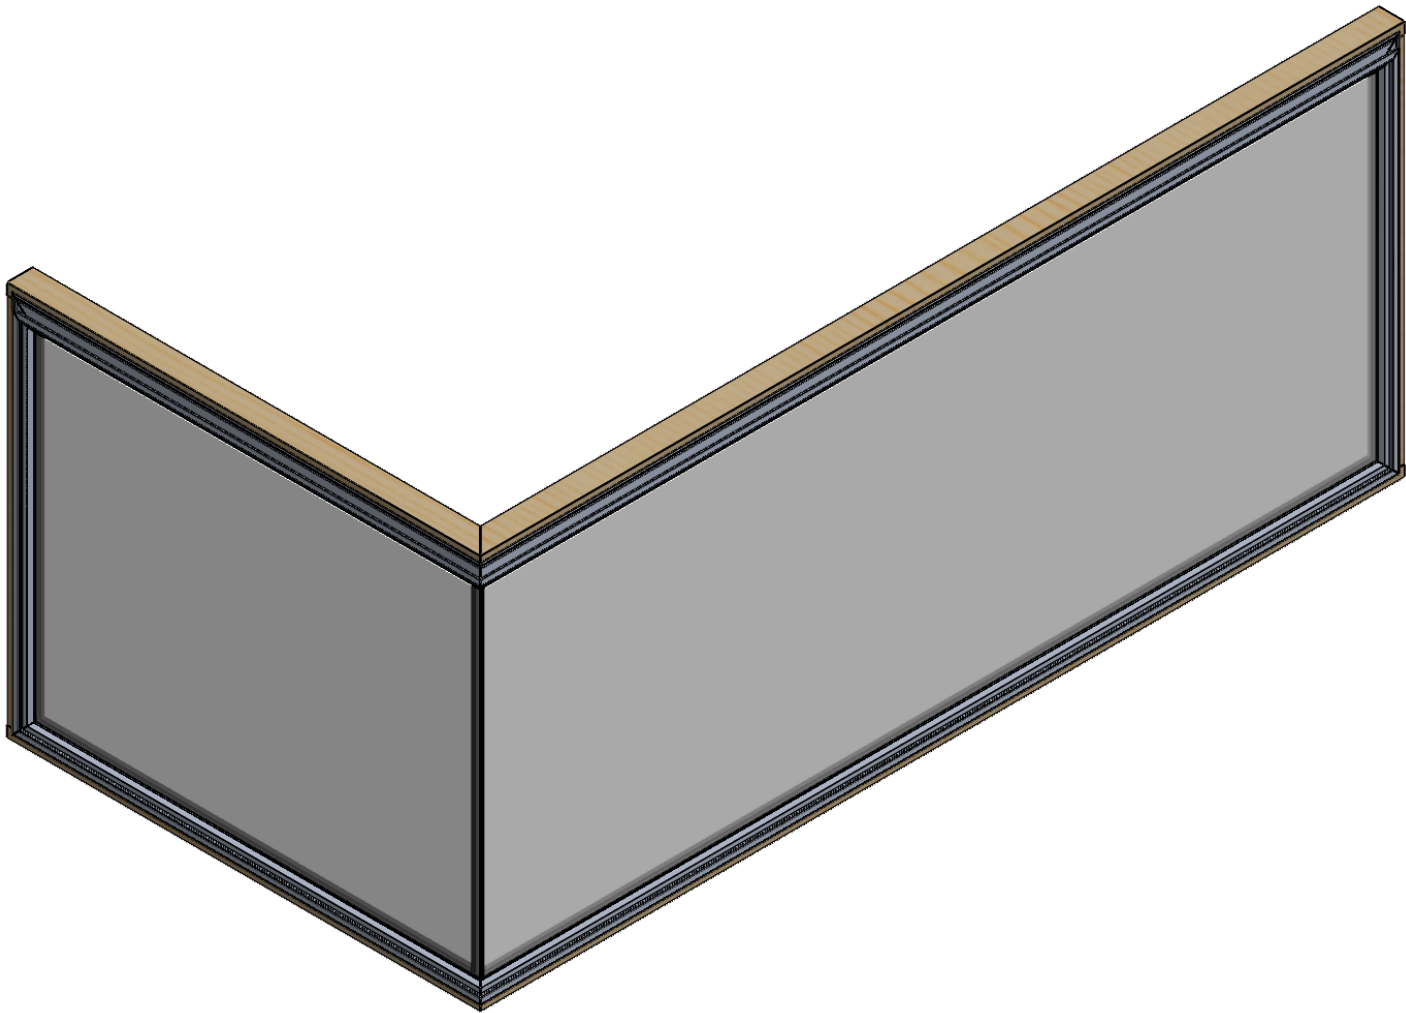

PROPRIETARY AND
CONFIDENTIAL

THE INFORMATION
CONTAINED IN THIS
DRAWING IS THE SOLE
PROPERTY OF RAM
WINDOWS & DOORS.
ANY REPRODUCTION
IN PART OR AS A
WHOLE WITHOUT THE
WRITTEN PERMISSION
OF RAM WINDOWS &
DOORS IS PROHIBITED.



LEAD TIME		CUSTOMER	90 Degrees Butt Glass
GLASS WARRANTY		PROJECT	Standard Fin
FRAME WARRANTY		CITY	
FINISH WARRANTY		STATE	
U-FACTOR	---	OUTER GLASS	1/4" Insulated Glass (Temp)
SHGC	---	AIR SPACE	1/2" Argon
OA GLASS THICKNESS	1"	INNER GLASS	1/4" Clear (Temp)

UNLESS OTHERWISE SPECIFIED:
DIMENSIONS ARE IN INCHES
TOLERANCES:

FRACTIONAL: $\pm 1/16$
ANGULAR: MACH/BEND: $\pm 1^\circ$
TWO PLACE DECIMAL ± 0.01
THREE PLACE DECIMAL ± 0.005

MATERIAL:


DO NOT SCALE DRAWING

NAME	DATE
DRAWN CG	10/7/2024
ENG R.W	
MARK	
QTY. 1	
FINISH Black	
DP	
SCALE: 1:18	


RAM WINDOWS AND DOORS

TITLE:
90 Degrees Butt Glass
Standard Fin


SIZE	WTS	NUMBER	REV
A	SF	Insulated Glass-Top Assembly	
	WEIGHT:		SHEET 1 OF 4

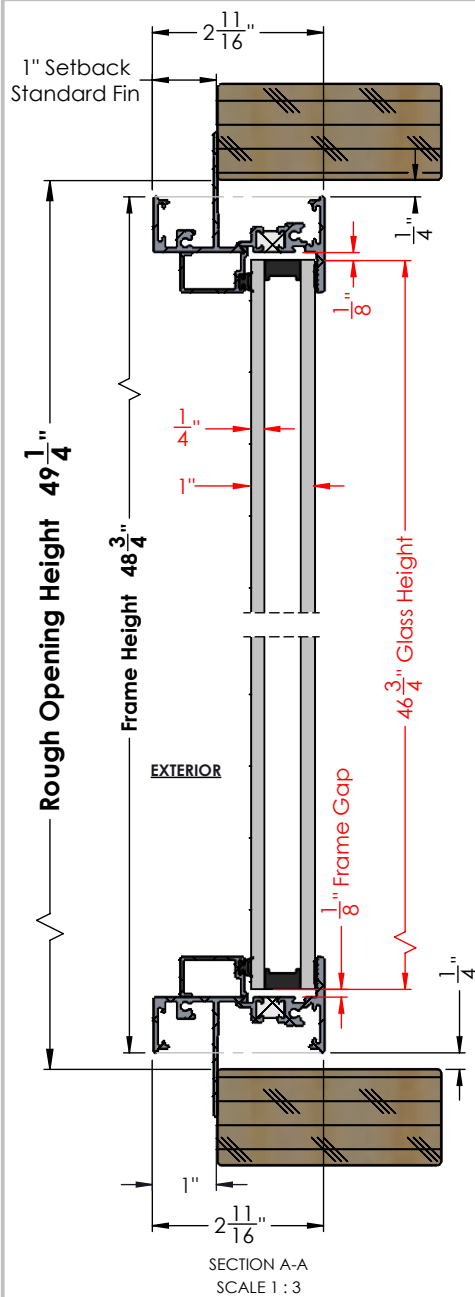

SECTION A-A
SCALE 1 : 3

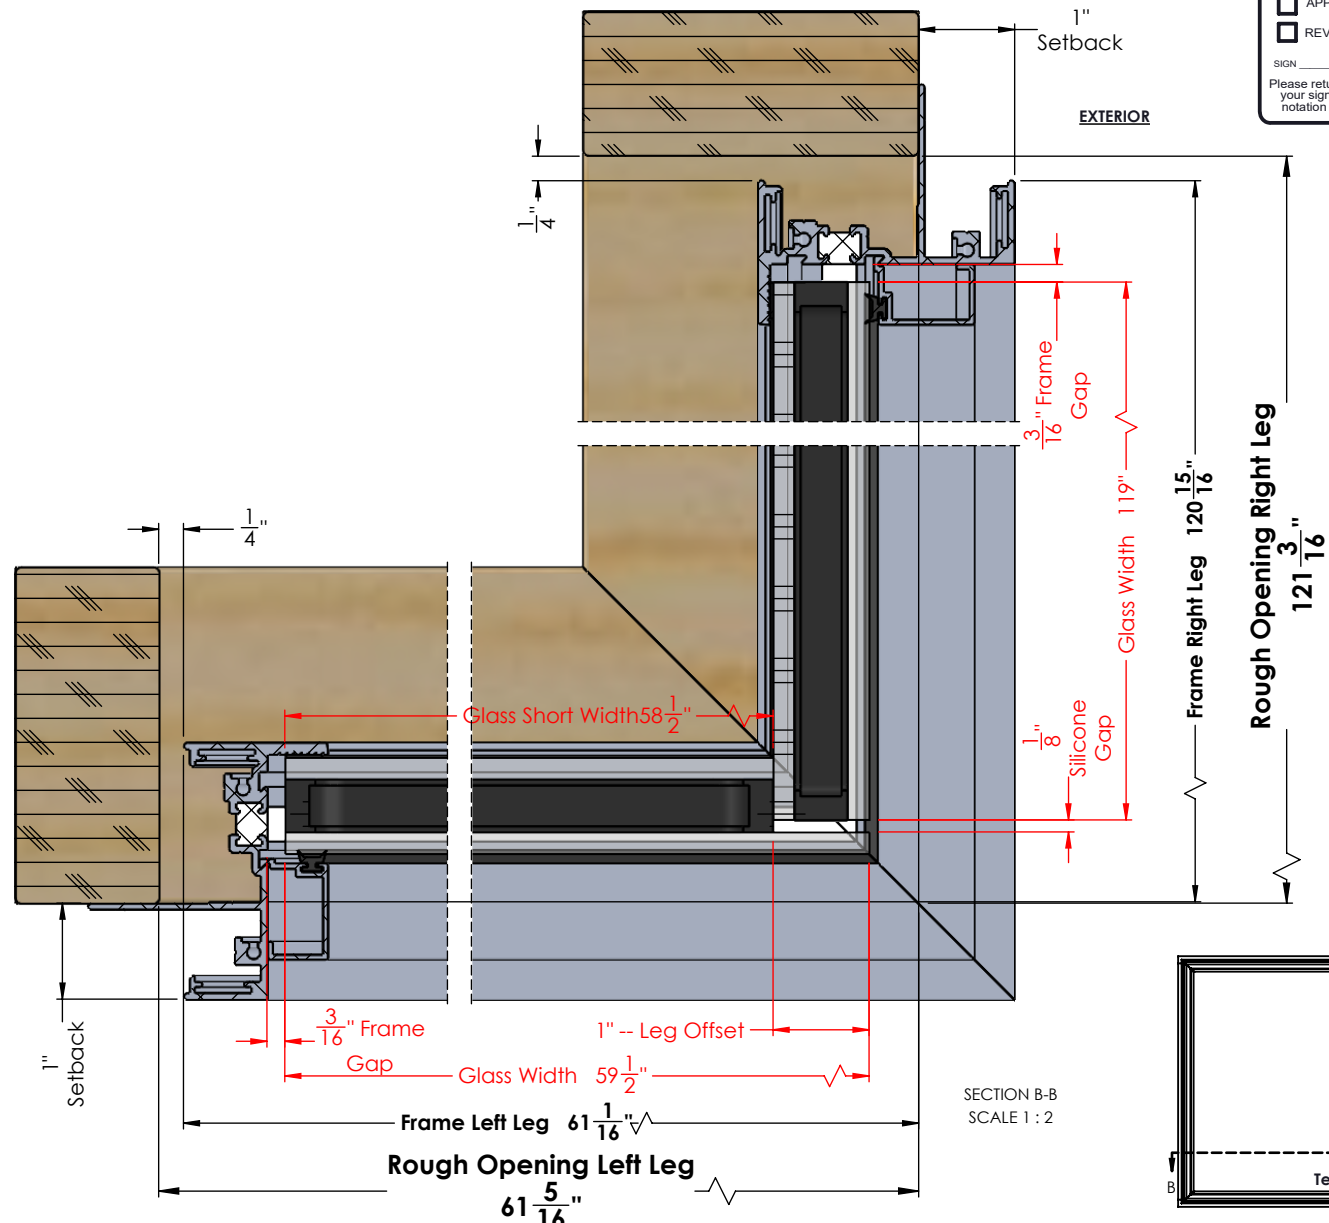

SECTION B-B
SCALE 1 : 2

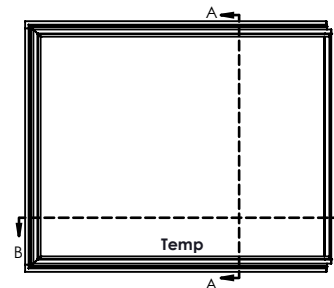

DRAWING APPROVAL

☐ APPROVED

☐ APPROVED AS NOTED

☐ REVISE AND RESUBMIT

SIGN _____ DATE _____

Please return one print set marked with your signature, any comments, and notation of approval for fabrication.

PROPRIETARY AND CONFIDENTIAL

THE INFORMATION CONTAINED IN THIS DRAWING IS THE SOLE PROPERTY OF RAM WINDOWS & DOORS. ANY REPRODUCTION IN PART OR AS A WHOLE WITHOUT THE WRITTEN PERMISSION OF RAM WINDOWS & DOORS IS PROHIBITED.

LEAD TIME		CUSTOMER	90 Degrees Butt Glass
GLASS WARRANTY		PROJECT	Standard Fin
FRAME WARRANTY		CITY	
FINISH WARRANTY		STATE	
U-FACTOR	---	OUTER GLASS	1/4" Insulated Glass (Temp)
SHGC	---	AIR SPACE	1/2" Argon
OA GLASS THICKNESS	1"	INNER GLASS	1/4" Clear (Temp)

UNLESS OTHERWISE SPECIFIED: DIMENSIONS ARE IN INCHES TOLERANCES:	
FRACTIONAL: $\pm 1/16$	
ANGULAR: MACH/BEND: ± 1	
TWO PLACE DECIMAL: ± 0.01	
THREE PLACE DECIMAL: ± 0.005	
MATERIAL:	
DO NOT SCALE DRAWING	

NAME	DATE
DRAWN CG	10/7/2024
ENG R.W	
MARK	
QTY. 1	
FINISH Black	
DP	
SCALE: 1:40	

RAM WINDOWS AND DOORS

TITLE:
90 Degrees Butt Glass Standard Fin

SIZE	WTS NUMBER	REV
SF-Insulated Glass-Top Assembly		
WEIGHT:		SHEET 2 OF 4