
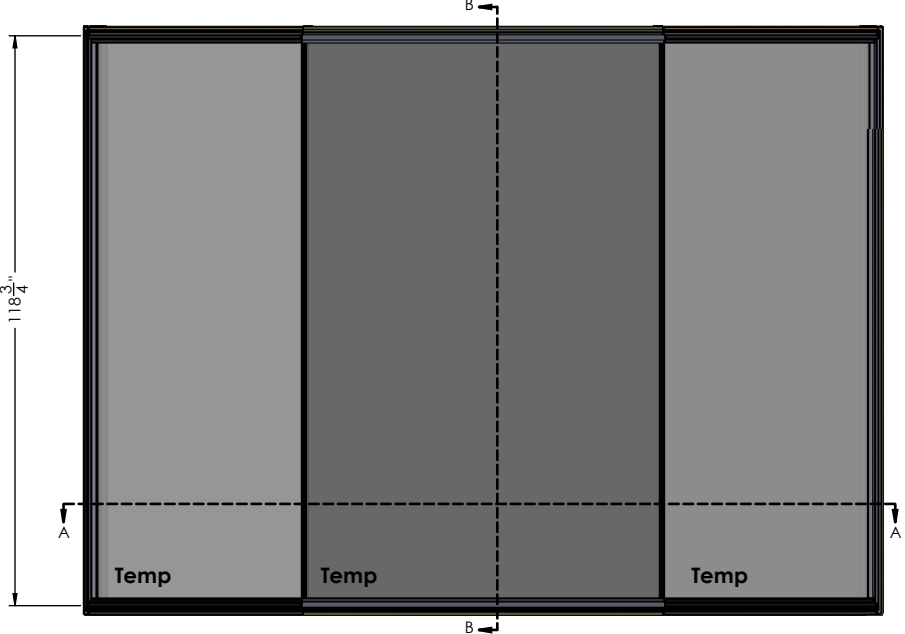


RAM, BAY BUTTGLASS-3 SEGMENTS

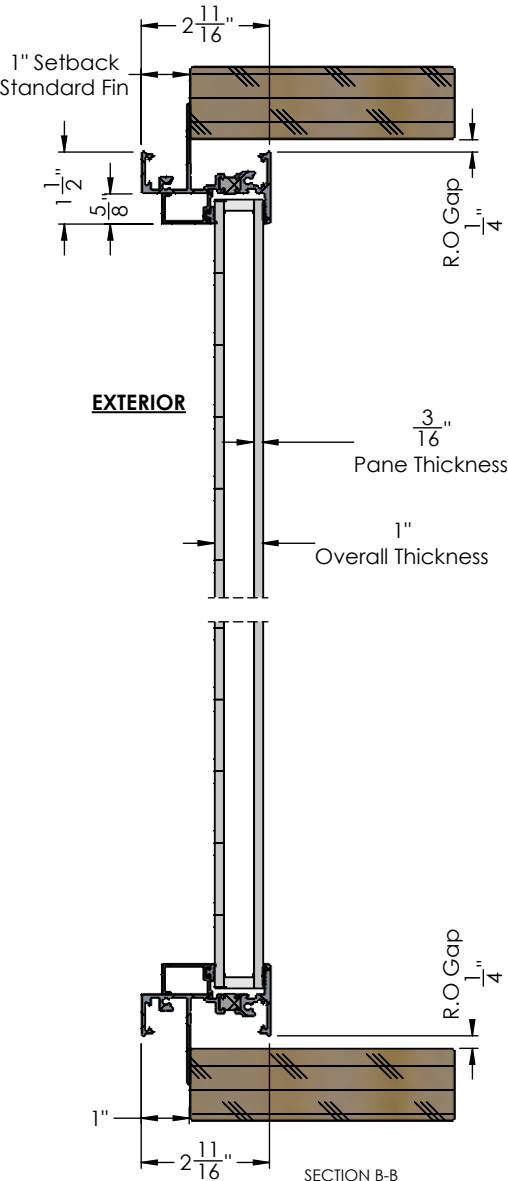

DRAWING APPROVAL



☐ APPROVED

☐ APPROVED AS NOTED

☐ REVISE AND RESUBMIT

SIGN _____ DATE _____

Please return one print set marked with your signature, any comments, and notation of approval for fabrication.

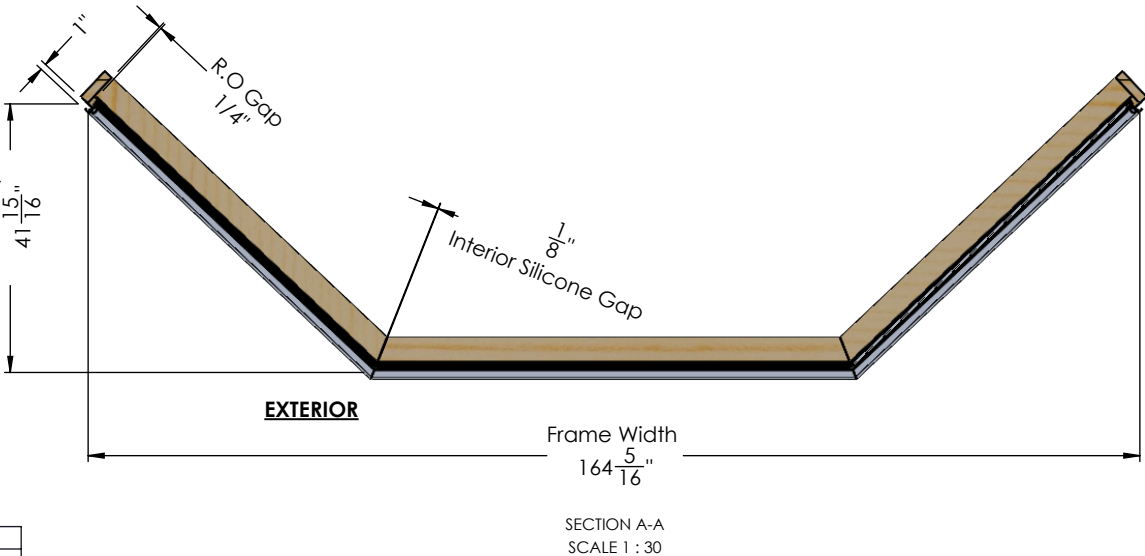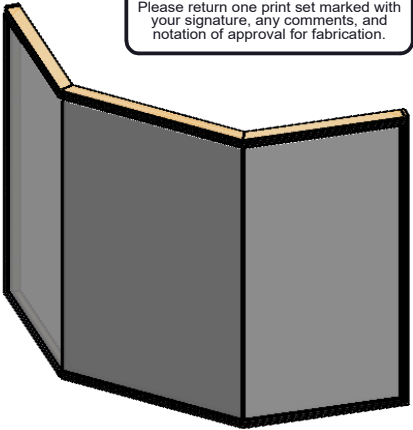

REV	DESCRIPTION	BY	DATE

PROPRIETARY AND CONFIDENTIAL THE INFORMATION CONTAINED IN THIS DRAWING IS THE SOLE PROPERTY OF RAM INDUSTRIES. ANY REPRODUCTION IN PART OR AS A WHOLE WITHOUT THE WRITTEN PERMISSION OF RAM INDUSTRIES IS PROHIBITED.		LEAD TIME		WEEKS	CUSTOMER	Ram Butt Glass Bay - 3 Segment	UNLESS OTHERWISE SPECIFIED:			NAME	DATE	RAM INDUSTRIES					
		GLASS WARRANTY		YEARS	PROJECT		DIMENSIONS ARE IN INCHES TOLERANCES: FRACTIONAL ± 1/16 ANGULAR: MACH/BEND ± .5 TWO PLACE DECIMAL ± .01 THREE PLACE DECIMAL ± .004		DRAWN	CG	1/6/2021				TITLE: Ram Butt Glass Bay - 3 Segment		
		FRAME WARRANTY		YEARS	CITY				MARK								
		FINISH WARRANTY		YEARS	STATE				QTY.								
		U-FACTOR			OUTER GLASS		MATERIAL		FINISH		COMMENTS:						
		SHGC			AIR SPACE	----	6063-T5 ALUMINUM		DP								
		OA GLASS THICKNESS		1"	INNER GLASS	----											
									DO NOT SCALE DRAWING					SIZE A	DWG. NO. Bay 3 Segments-Details	REV A	
													SCALE: 1:40 WEIGHT: 874.051 SHEET 1 OF 1				