

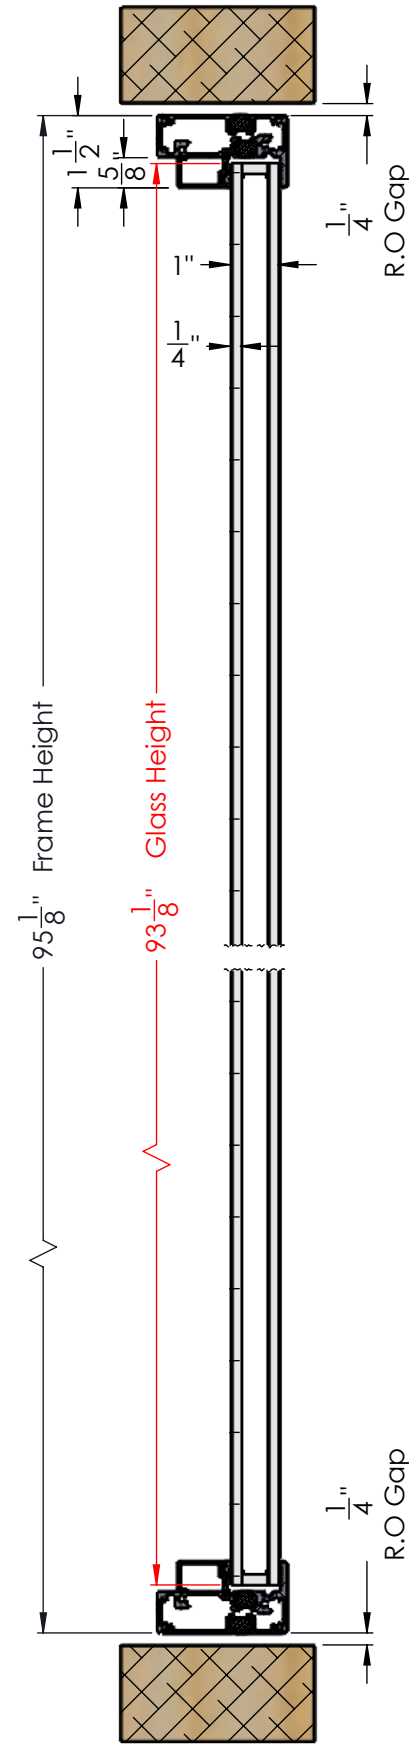
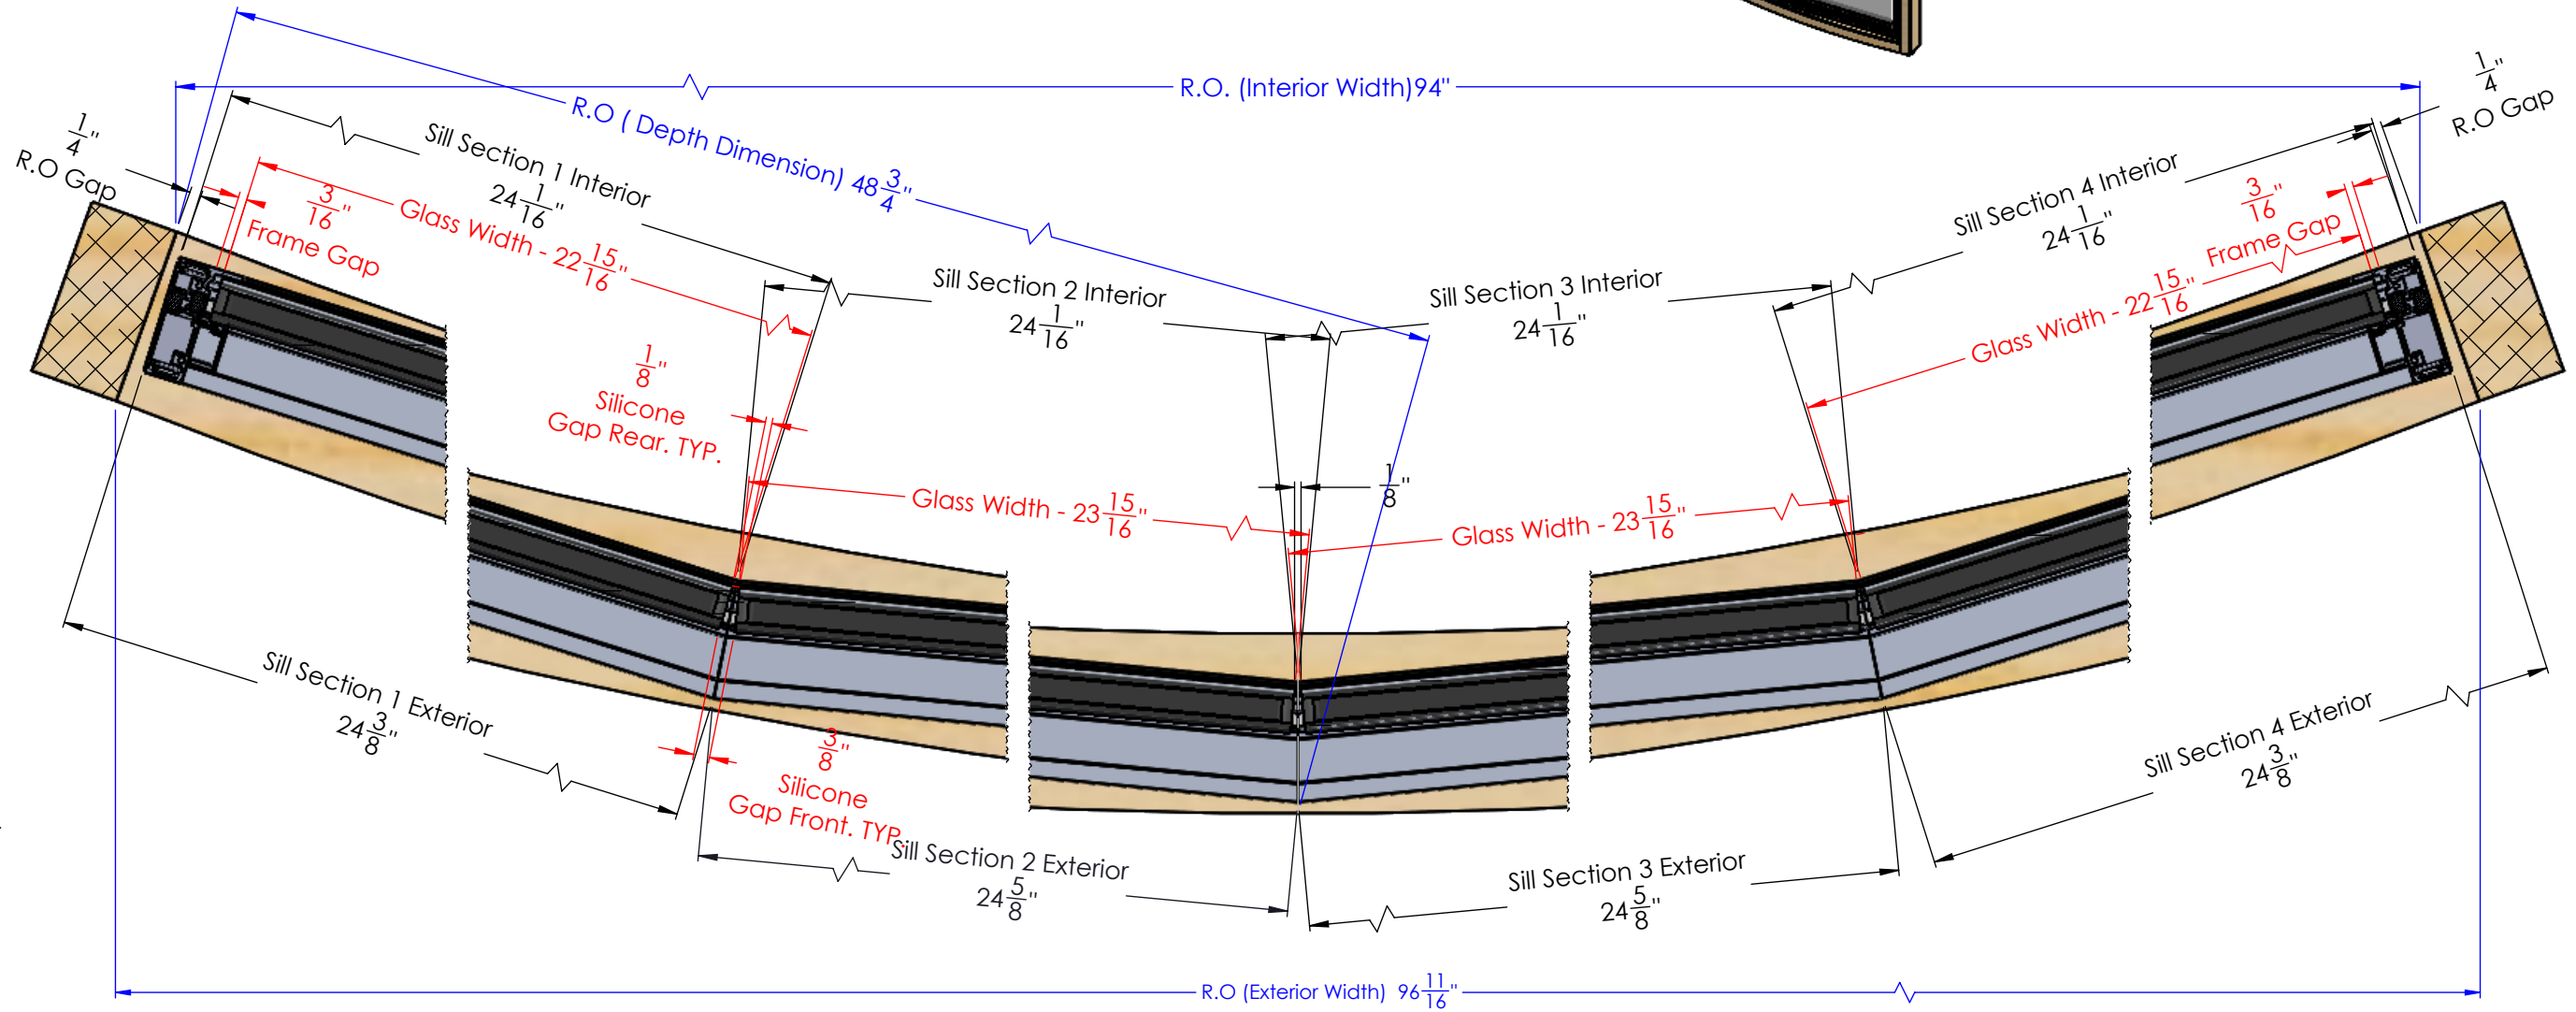


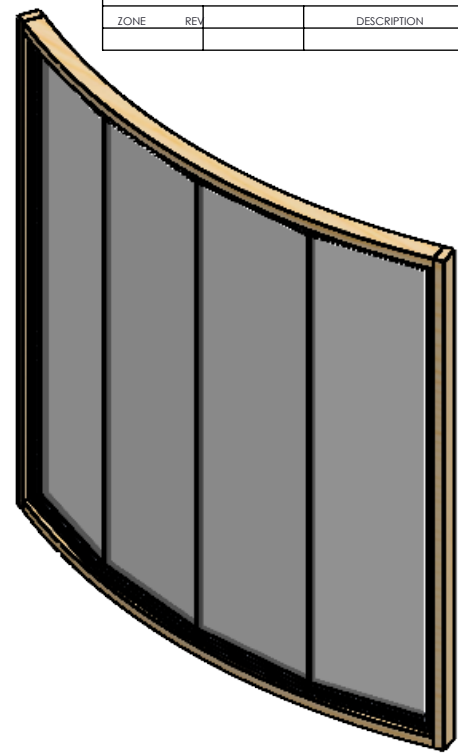

SECTION B-B
SCALE 1 : 4

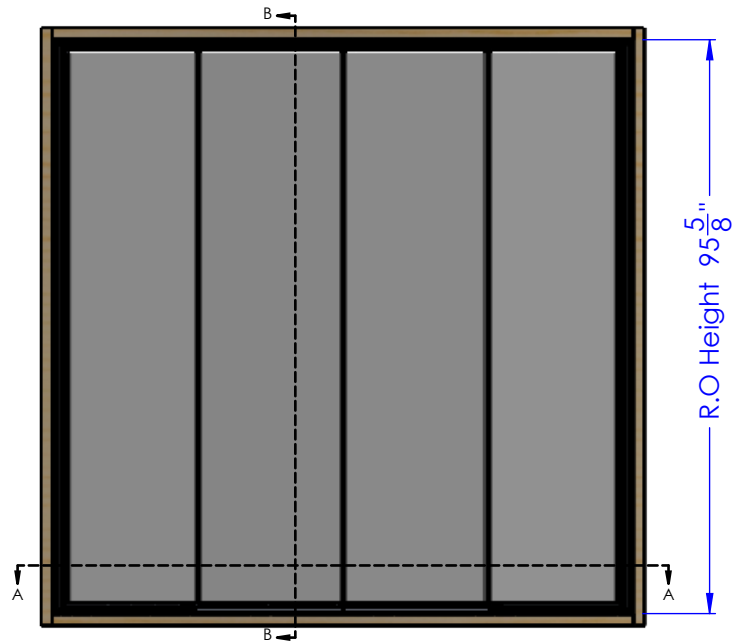

SECTION A-A
SCALE 1 : 4

DRAWING APPROVAL

- ☐ APPROVED
☐ APPROVED AS NOTED
☐ REVISE AND RESUBMIT

SIGN _____ DATE _____

Please return one print set marked with your signature, any comments, and notation of approval for fabrication.

ZONE		REV	REVISIONS		DATE	APPROVED

PROPRIETARY AND CONFIDENTIAL
THE INFORMATION CONTAINED IN THIS DRAWING IS THE SOLE PROPERTY OF RAM WINDOWS & DOORS. ANY REPRODUCTION IN PART OR AS A WHOLE WITHOUT THE WRITTEN PERMISSION OF RAM WINDOWS & DOORS IS PROHIBITED.



LEAD TIME	WEEKS	CUSTOMER	PROJECT
GLASS WARRANTY	YRS		
FRAME WARRANTY	YRS		
FINISH WARRANTY	YRS		
U-FACTOR		OUTER GLASS	
SHGC		AIR SPACE	
OA GLASS THICKNESS		INNER GLASS	

UNLESS OTHERWISE SPECIFIED:	ENG. MGR	NAME	DATE
DIMENSIONS ARE IN INCHES TOLERANCES: FRACTIONAL ± ANGULAR: MACH ± BEND ± TWO PLACE DECIMAL ± THREE PLACE DECIMAL ±	DRAWN	CG	4/30/2019
INTERPRET GEOMETRIC TOLERANCING PER:	MARK		
MATERIAL	QTY.		
	FINISH		
	DP		
	COMMENTS:		

RAM WINDOWS & DOORS			
TITLE: Ram Butt Glass Bow - 4 Segment			
SIZE B	DWG. NO. BG-BOW-4 SEG-Details	REV ~	
SCALE: 1:32 WEIGHT: 712.377 SHEET 1 OF 1			