




RAM, Butt Glass-Applied Fin

REVISIONS				
ZONE	REV	DESCRIPTION	DATE	APPROVED

DRAWING APPROVAL

- ☐ APPROVED
☐ APPROVED AS NOTED
☐ REVISE AND RESUBMIT

SIGN _____ DATE _____
Please return one print set marked with your signature, any comments, and notation of approval for fabrication.

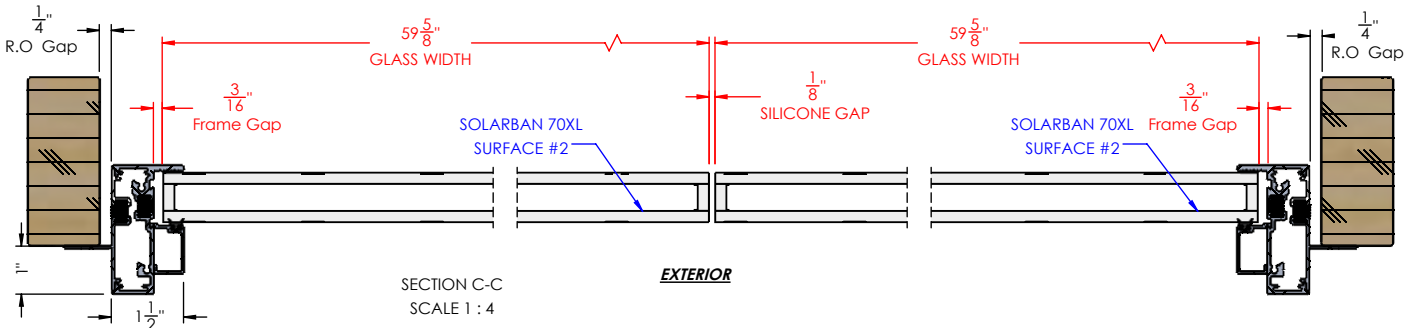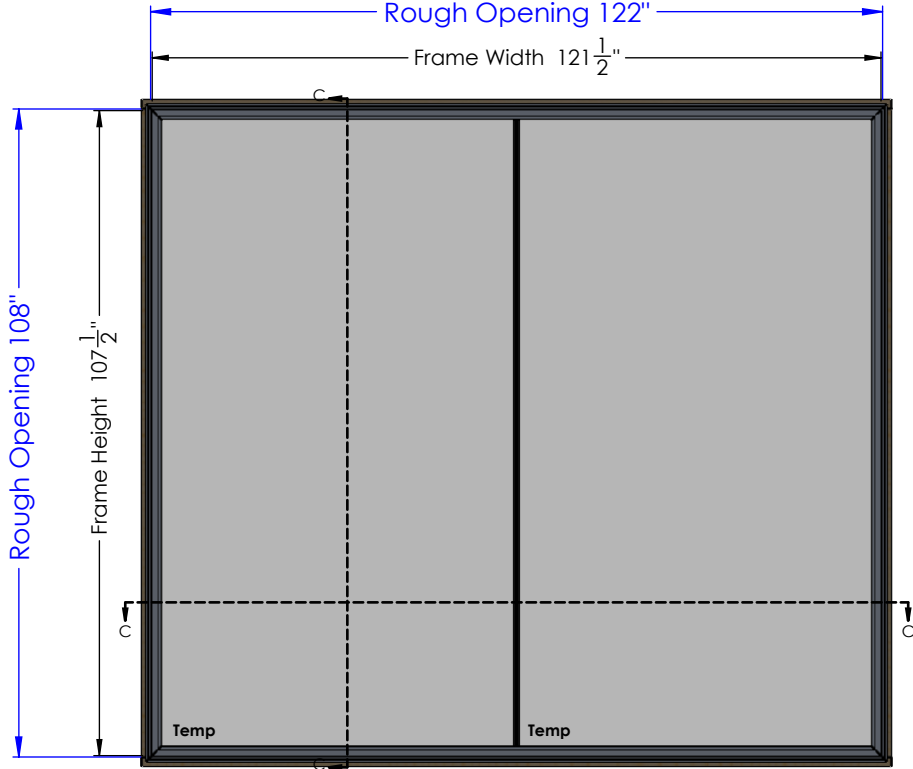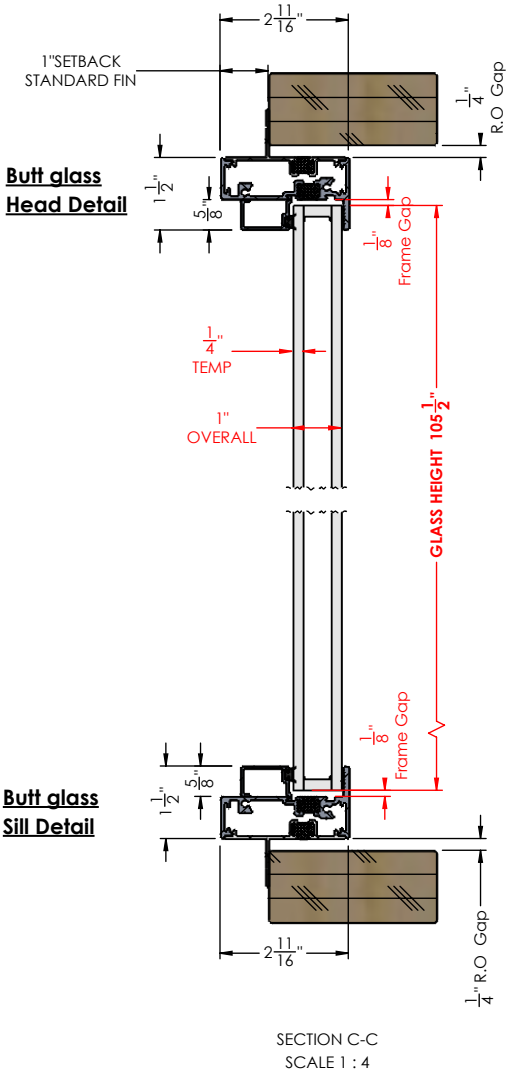

PROPRIETARY AND CONFIDENTIAL

THE INFORMATION CONTAINED IN THIS DRAWING IS THE SOLE PROPERTY OF RAM WINDOWS & DOORS. ANY REPRODUCTION IN PART OR AS A WHOLE WITHOUT THE WRITTEN PERMISSION OF RAM WINDOWS & DOORS IS PROHIBITED.



LEAD TIME		CUSTOMER	Rectangular Buttglass-Applied Fin
GLASS WARRANTY		PROJECT	Insulated Glass
FRAME WARRANTY		CITY	
FINISH WARRANTY		STATE	
U-FACTOR		OUTER GLASS	
SHGC		AIR SPACE	
OA GLASS THICKNESS	1/2"	INNER GLASS	

UNLESS OTHERWISE SPECIFIED: DIMENSIONS ARE IN INCHES TOLERANCES:	
FRACTIONAL:	± 1/16
ANGULAR: MACH/BEND:	± 1
TWO PLACE DECIMAL	± 0.01
THREE PLACE DECIMAL	± 0.005
MATERIAL:	
DO NOT SCALE DRAWING	

NAME	DATE
DRAWN CG	10/7/2024
ENG R.W	
MARK	
QTY.	
FINISH	
DP	
SCALE: 1:32	

RAM WINDOWS AND DOORS

TITLE:
Rectangular Buttglass-Applied Fin
Insulated Glass

SIZE	WTS NUMBER	REV
A	2 Seg-Top Assy	
	WEIGHT: 582.38	SHEET 1 OF 1