RAM, Butt Glass-Applied Fin

REVISIONS					
ZONE	REV		DESCRIPTION	DATE	APPROVED

DRAWING APPROVAL

- ☐ APPROVED
- ☐ APPROVED AS NOTED
- ☐ REVISE AND RESUBMIT

SIGN _____ DATE _____

Please return one print set marked with your signature, any comments, and notation of approval for fabrication.

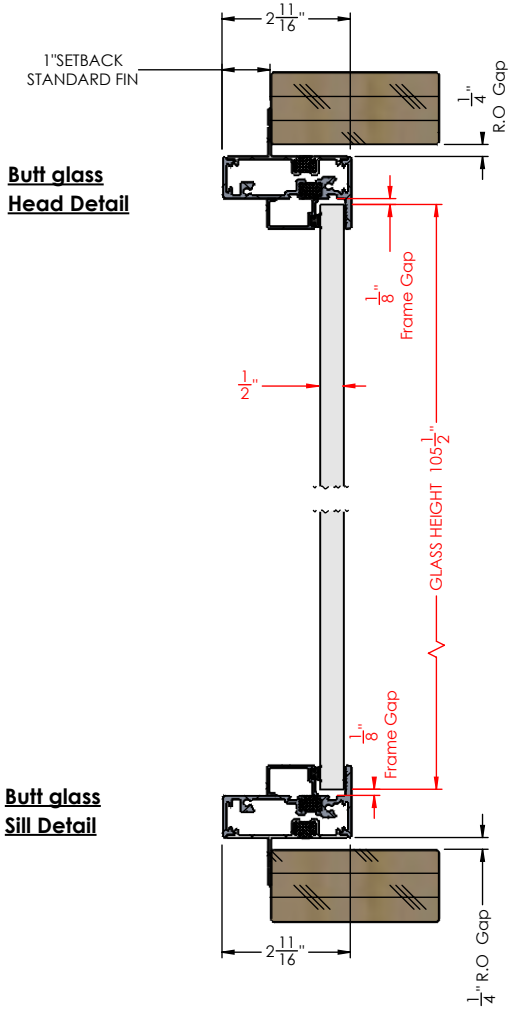

SECTION C-C
SCALE 1 : 4

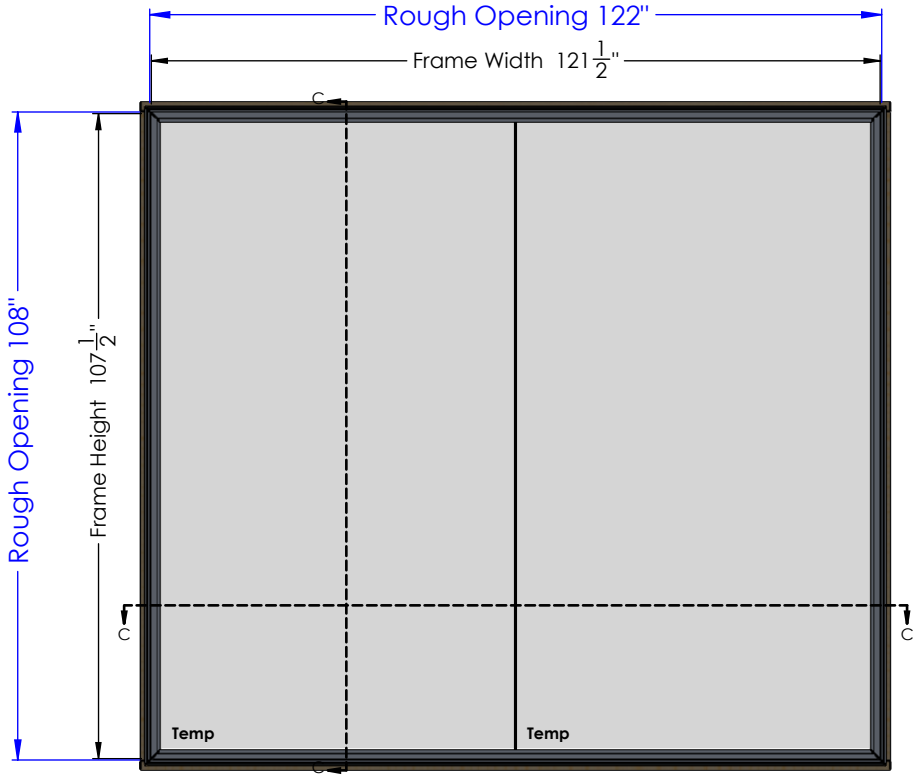

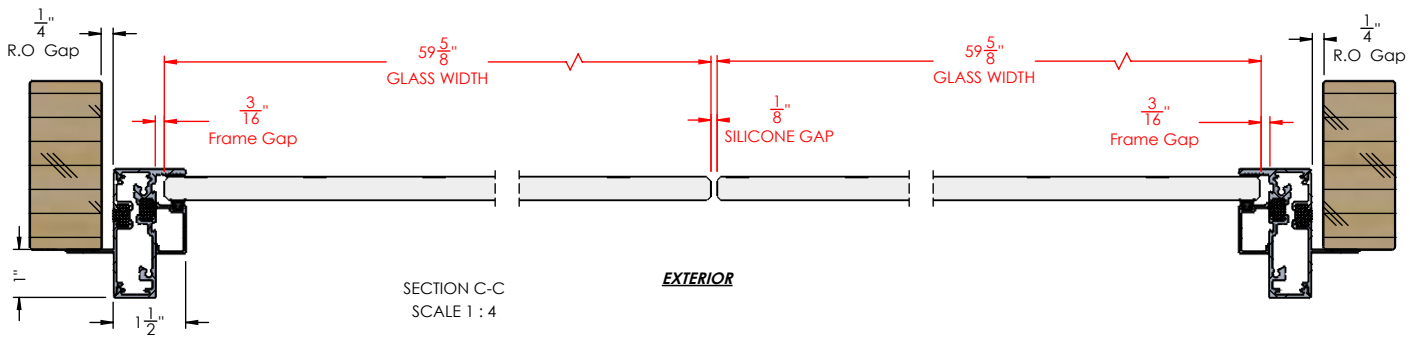

SECTION C-C
SCALE 1 : 4

EXTERIOR

Butt glass
Jambs Detail

PROPRIETARY AND CONFIDENTIAL

THE INFORMATION CONTAINED IN THIS DRAWING IS THE SOLE PROPERTY OF RAM WINDOWS & DOORS. ANY REPRODUCTION IN PART OR AS A WHOLE WITHOUT THE WRITTEN PERMISSION OF RAM WINDOWS & DOORS IS PROHIBITED.

RAM WINDOWS & DOORS

LEAD TIME		CUSTOMER	Rectangular Buttglass-Applied Fin
GLASS WARRANTY		PROJECT	Monolithic Glass
FRAME WARRANTY		CITY	
FINISH WARRANTY		STATE	
U-FACTOR		OUTER GLASS	
SHGC		AIR SPACE	
OA GLASS THICKNESS	1/2"	INNER GLASS	

UNLESS OTHERWISE SPECIFIED: DIMENSIONS ARE IN INCHES TOLERANCES:

FRACTIONAL: ± 1/16
ANGULAR: MACH/BEND: ± 1
TWO PLACE DECIMAL ± 0.01
THREE PLACE DECIMAL ± 0.005

MATERIAL:

DO NOT SCALE DRAWING

	NAME	DATE
DRAWN	CG	10/7/2026
ENG		
MARK		
QTY.		
FINISH		
DP		
SCALE: 1:32		

RAM WINDOWS AND DOORS

TITLE:
Rectangular Buttglass-Applied Fin
Monolithic Glass

SIZE	WTS NUMBER	REV
A	2 Seg-Top Assy	
	WEIGHT: 631.99	SHEET 1 OF 1