




RAM, Butt Glass-Standard Fin

REVISIONS				
ZONE	REV	DESCRIPTION	DATE	APPROVED

DRAWING APPROVAL

- ☐ APPROVED
- ☐ APPROVED AS NOTED
- ☐ REVISE AND RESUBMIT

SIGN _____ DATE _____
Please return one print set marked with your signature, any comments, and notation of approval for fabrication.

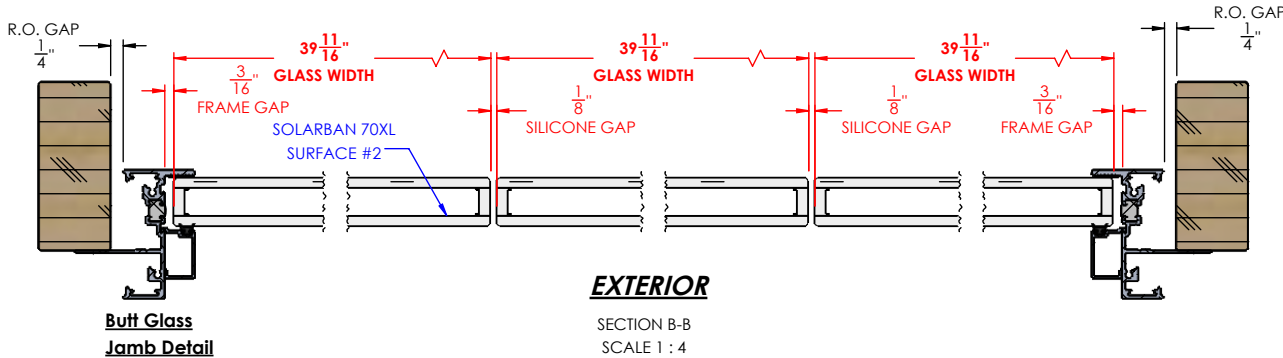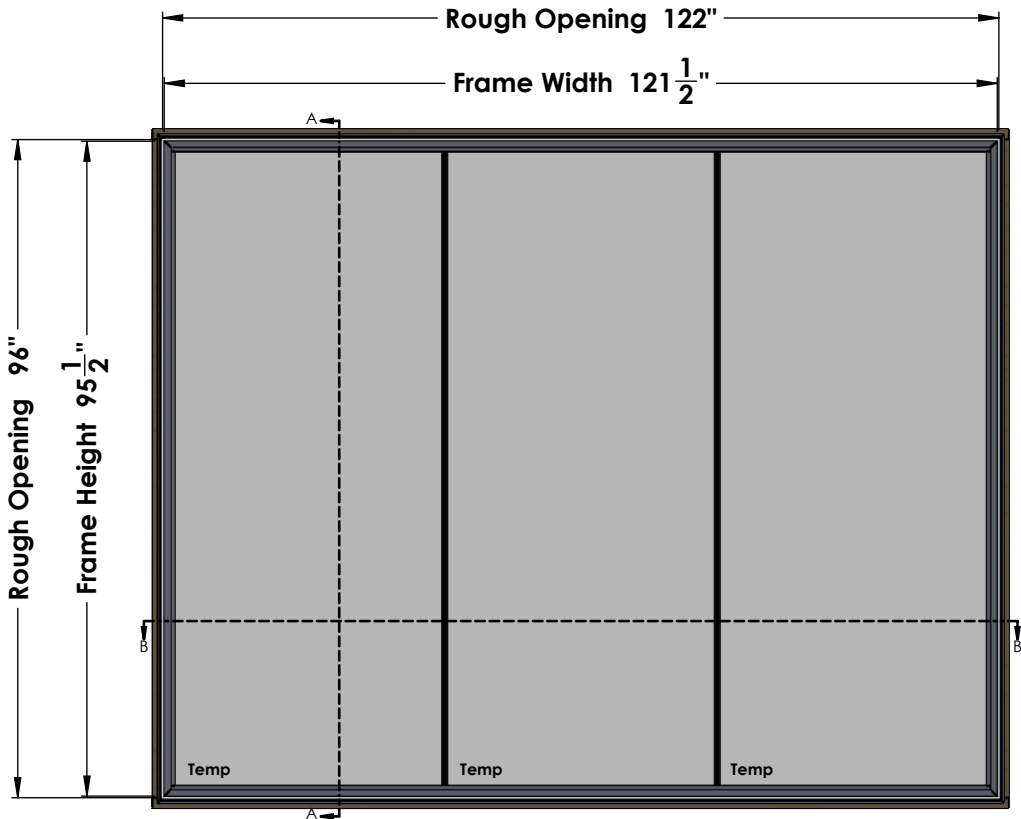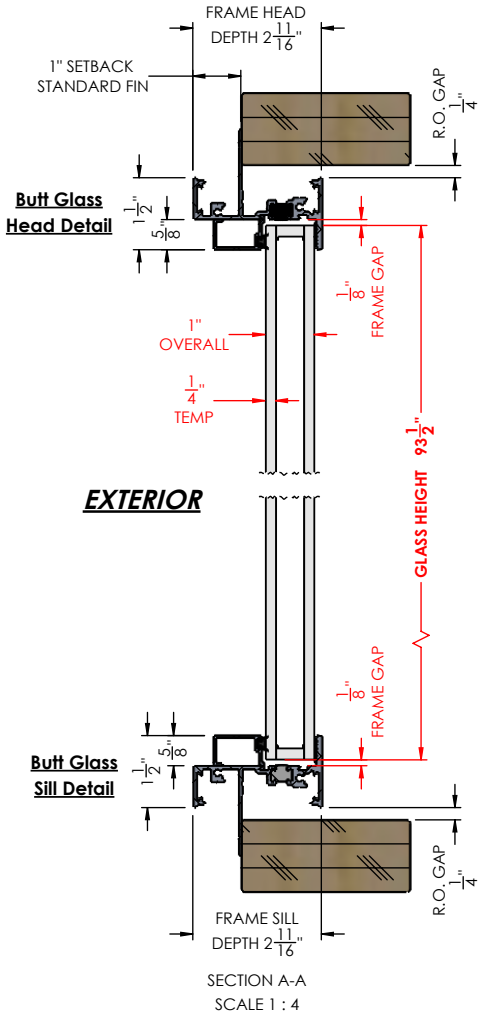

PROPRIETARY AND CONFIDENTIAL

THE INFORMATION CONTAINED IN THIS DRAWING IS THE SOLE PROPERTY OF RAM WINDOWS & DOORS. ANY REPRODUCTION IN PART OR AS A WHOLE WITHOUT THE WRITTEN PERMISSION OF RAM WINDOWS & DOORS IS PROHIBITED.



LEAD TIME		CUSTOMER	Rectangular Buttglass-Standard Fin
GLASS WARRANTY		PROJECT	Insulated Glass
FRAME WARRANTY		CITY	
FINISH WARRANTY		STATE	
U-FACTOR		OUTER GLASS	
SHGC		AIR SPACE	
OA GLASS THICKNESS	1"	INNER GLASS	

UNLESS OTHERWISE SPECIFIED: DIMENSIONS ARE IN INCHES TOLERANCES: FRACTIONAL: ± 1/16 ANGULAR: MACH/BEND: ± 1 TWO PLACE DECIMAL ± 0.01 THREE PLACE DECIMAL ± 0.005 MATERIAL: DO NOT SCALE DRAWING	NAME	DATE
	DRAWN	CG 10/7/2026
	ENG	
	MARK	
	QTY.	
	FINISH	
	DP	
	SCALE: 1:28	

RAM WINDOWS AND DOORS

TITLE:
Rectangular Buttglass-Standard Fin
Insulated Glass

SIZE	WTS NUMBER	REV
A	3 Seg-Top Assy	
	WEIGHT: 519.04	SHEET 1 OF 1