


RAM S800 Heavy Picture

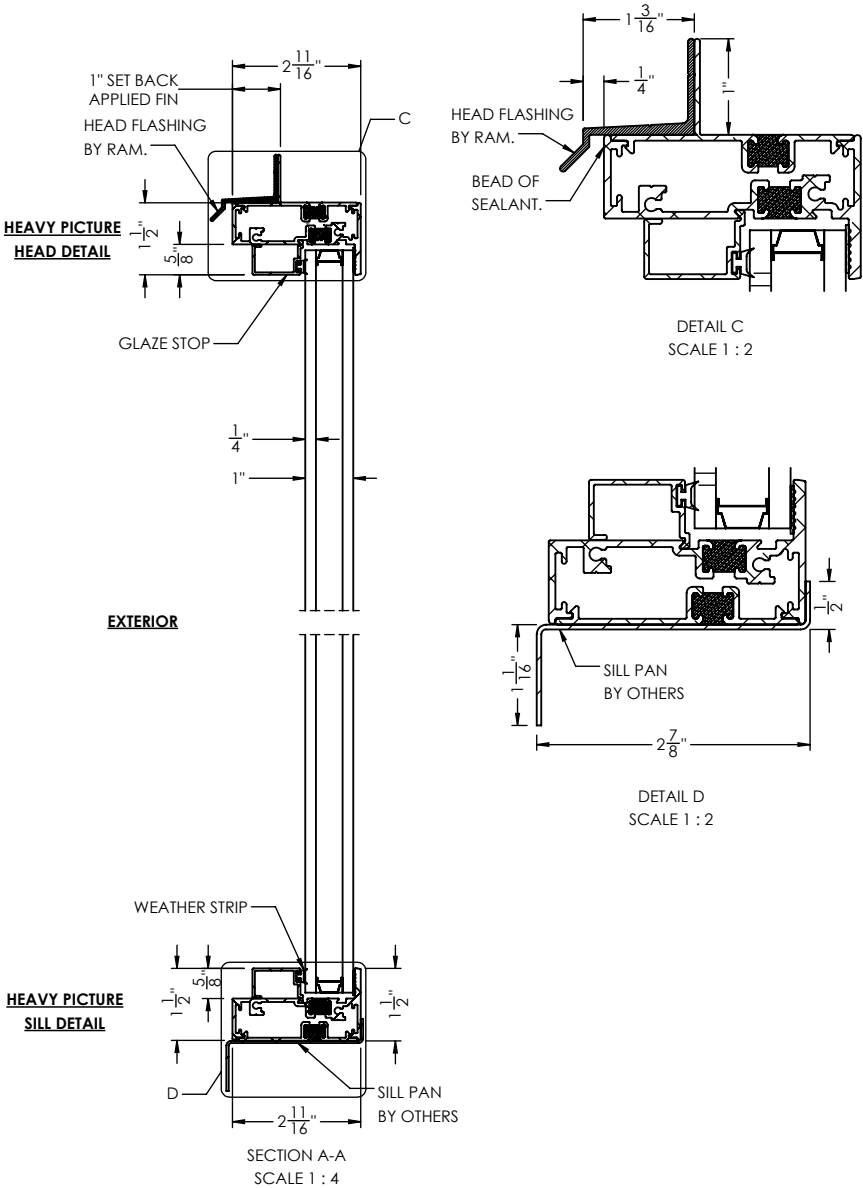



REVISIONS				
ZONE	REV	DESCRIPTION	DATE	APPROVED

DRAWING APPROVAL

- ☐ APPROVED
☐ APPROVED AS NOTED
☐ REVISE AND RESUBMIT

SIGN _____ DATE _____
Please return one print set marked with your signature, any comments, and notation of approval for fabrication.

NOTE:
HEAD FLASHING BY RAM,
SILL PAN BY OTHERS.

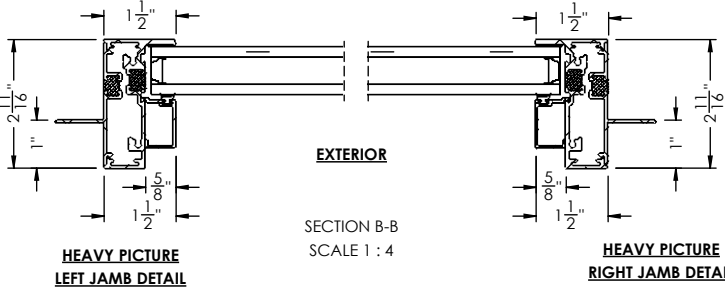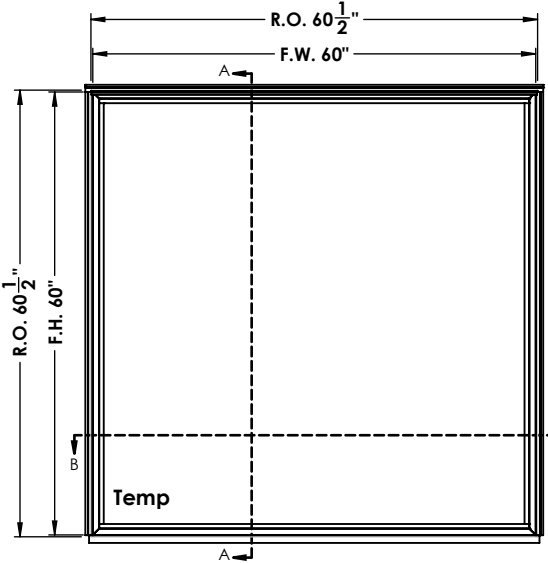

PROPRIETARY AND
CONFIDENTIAL

THE INFORMATION
CONTAINED IN THIS
DRAWING IS THE SOLE
PROPERTY OF RAM
WINDOWS & DOORS.
ANY REPRODUCTION
IN PART OR AS A
WHOLE WITHOUT THE
WRITTEN PERMISSION
OF RAM WINDOWS &
DOORS IS PROHIBITED.



LEAD TIME	6-8	CUSTOMER	
GLASS WARRANTY	2	PROJECT	
FRAME WARRANTY	2	CITY	Houston
FINISH WARRANTY	2	STATE	TX
U-FACTOR	0.32	OUTER GLASS	1/4" Cardinal 366 LoE (Temp)
SHGC	0.22	AIR SPACE	1/2" Argon
OA GLASS THICKNESS	1"	INNER GLASS	1/4" Clear (Temp)

UNLESS OTHERWISE SPECIFIED:
DIMENSIONS ARE IN INCHES
TOLERANCES:

FRACTIONAL: $\pm 1/16$
ANGULAR: MACH/BEND: $\pm 1^\circ$
TWO PLACE DECIMAL ± 0.01
THREE PLACE DECIMAL ± 0.005

MATERIAL:

DO NOT SCALE DRAWING

NAME	DATE
DRAWN CG	7/28/2024
ENG R.W	
MARK	
QTY.	2
FINISH	Dark Bronze Anodized
DP	CW40
SCALE: 1:26	

RAM WINDOWS AND DOORS

TITLE:

SIZE

A

WTS NUMBER	REV
Applied S800-Top Assy	
WEIGHT: 163.14	SHEET 1 OF 1