RAM S800 Heavy Picture

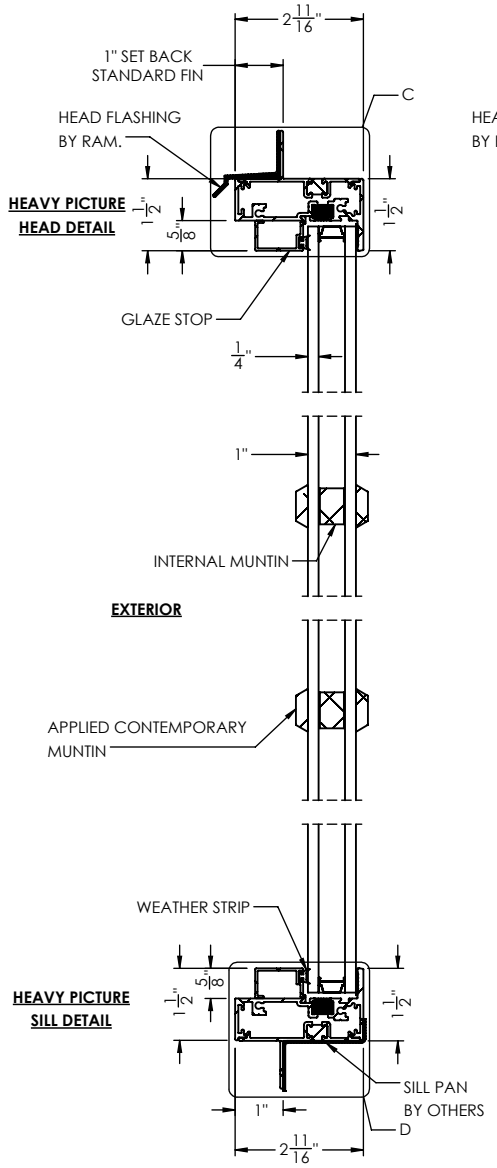

SECTION A-A
SCALE 1 : 4

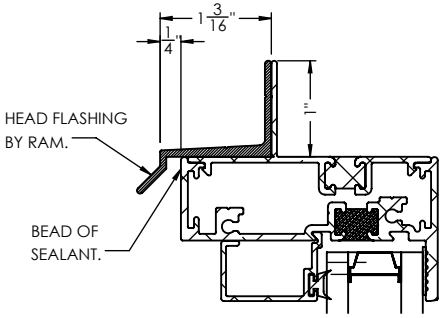

DETAIL C
SCALE 1 : 2

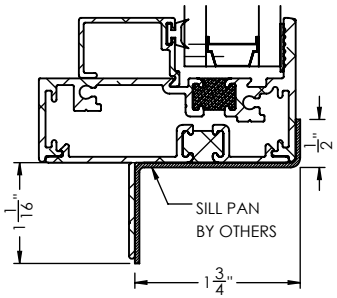

DETAIL D
SCALE 1 : 2

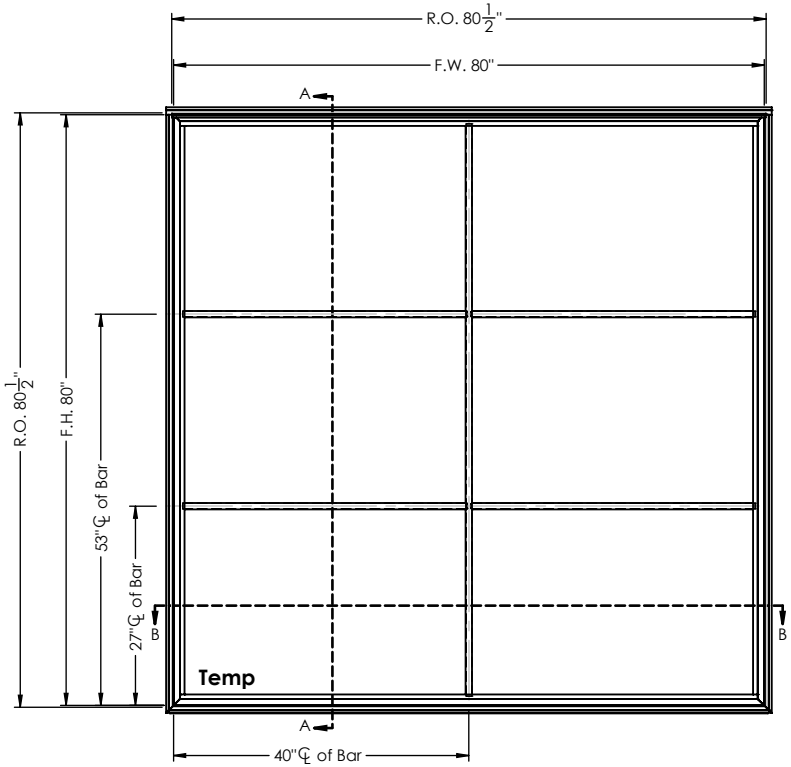

DRAWING APPROVAL

- ☐ APPROVED
- ☐ APPROVED AS NOTED
- ☐ REVISE AND RESUBMIT

SIGN _____ DATE _____

Please return one print set marked with your signature, any comments, and notation of approval for fabrication.

NOTE:
HEAD FLASHING BY RAM, SILL PAN BY OTHERS.

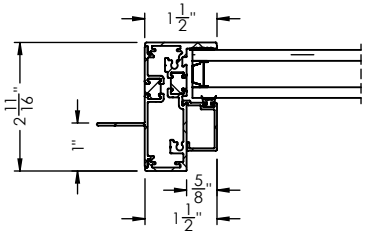

HEAVY PICTURE LEFT JAMB DETAIL

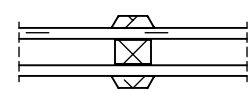

EXTERIOR

SECTION B-B
SCALE 1 : 4

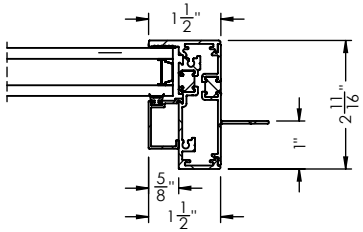

HEAVY PICTURE RIGHT JAMB DETAIL

REV	DESCRIPTION	BY	DATE
~	~	~	~
~	~	~	~

PROPRIETARY AND CONFIDENTIAL

THE INFORMATION CONTAINED IN THIS DRAWING IS THE SOLE PROPERTY OF RAM INDUSTRIES. ANY REPRODUCTION IN PART OR AS A WHOLE WITHOUT THE WRITTEN PERMISSION OF RAM INDUSTRIES IS PROHIBITED.

RAM INDUSTRIES

LEAD TIME		WEEKS	CUSTOMER	
GLASS WARRANTY		YEARS	PROJECT	
FRAME WARRANTY		YEARS	CITY	
FINISH WARRANTY		YEARS	STATE	
U-FACTOR			OUTER GLASS	1/4" Cardinal 366 LoE (Temp)
SHGC			AIR SPACE	1/2" Argon
OA GLASS THICKNESS	1"		INNER GLASS	1/4" Clear (Temp)

UNLESS OTHERWISE SPECIFIED:
DIMENSIONS ARE IN INCHES
TOLERANCES:
FRACTIONAL ± 1/16
ANGULAR: MACH/BEND ± .5
TWO PLACE DECIMAL ±.01
THREE PLACE DECIMAL ±.004

MATERIAL
6063-T5 ALUMINUM

DO NOT SCALE DRAWING

	NAME	DATE
DRAWN	CG	6/21/2022
MARK		
QTY.	2	
FINISH	Dark Bronze Anodized	
DP	CW40	

COMMENTS:

RAM INDUSTRIES

TITLE:

SIZE A | DWG. NO. Applied S800-DETAILS | REV ~

SCALE: 1:26 | WEIGHT: 298.545 | SHEET 1 OF 1 | SHEET 1 OF 1 Top As