

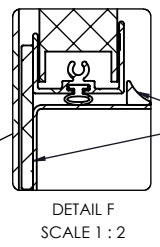
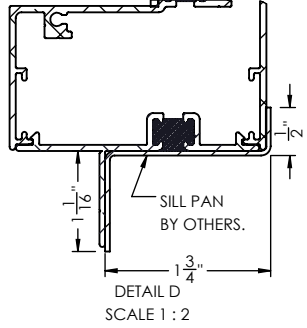
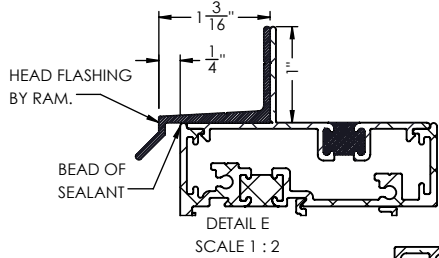


RAM S840 Heavy Picture over S1000 Louver

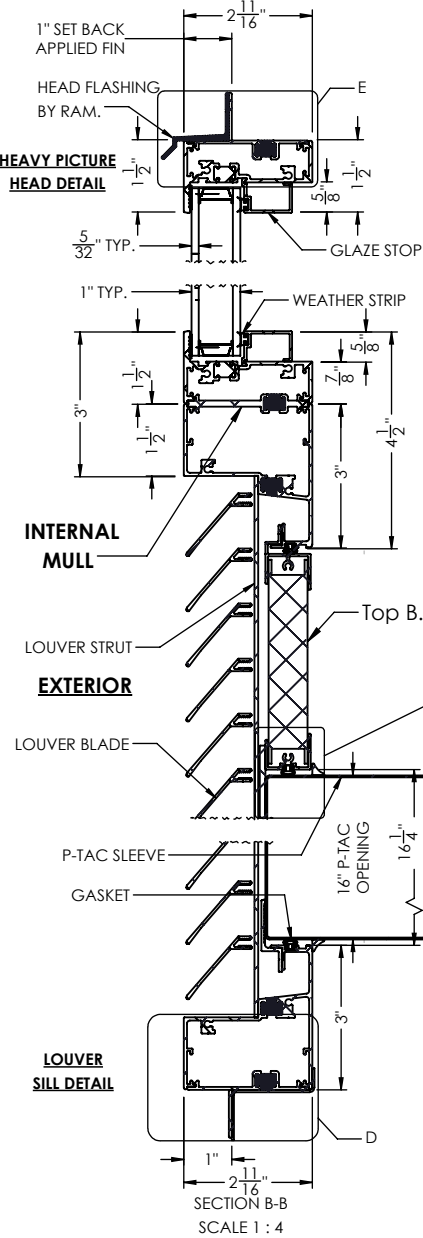

RUN A BEAD OF SEALANT AROUND THE ENTIRE PERIMETER OF THE P-TAC SLEEVE AND BLANK OFF PANEL / LOUVER FRAME (SEE P-TAC MANUFACTURER'S INSTRUCTIONS FOR COMPLETE INSTALLATION OF P-TAC)

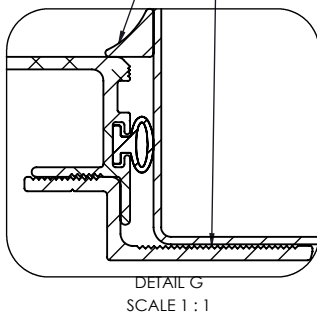

REVISIONS				
ZONE	REV	DESCRIPTION	DATE	APPROVED

DRAWING APPROVAL

☐ APPROVED







☐ APPROVED AS NOTED

☐ REVISE AND RESUBMIT

SIGN _____ DATE _____

Please return one print set marked with your signature, any comments, and notation of approval for fabrication.

NOTE:
HEAD FLASHING BY RAM
& SILL PAN BY OTHERS.

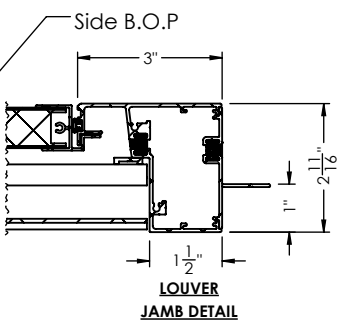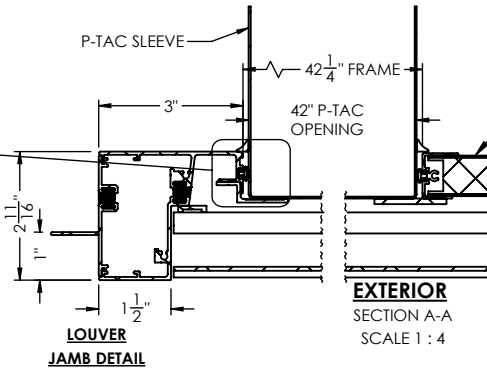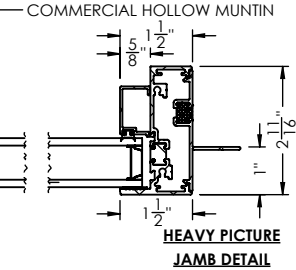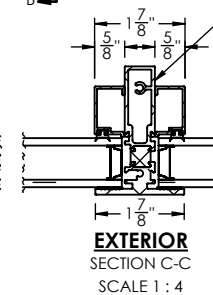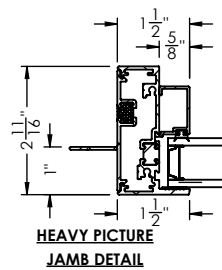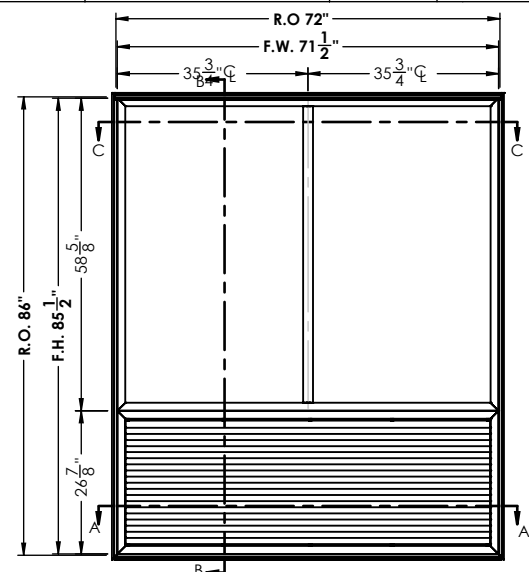

PROPRIETARY AND CONFIDENTIAL

THE INFORMATION CONTAINED IN THIS DRAWING IS THE SOLE PROPERTY OF RAM WINDOWS & DOORS. ANY REPRODUCTION IN PART OR AS A WHOLE WITHOUT THE WRITTEN PERMISSION OF RAM WINDOWS & DOORS IS PROHIBITED.



LEAD TIME	7	CUSTOMER	TRU BY HILTON - LAREDO
GLASS WARRANTY	10	PROJECT	EBCO GENERAL CONTRACTORS
FRAME WARRANTY	10	CITY	Laredo
FINISH WARRANTY	5	STATE	TX
U-FACTOR	0.35	OUTER GLASS	5/32" Cardinal 366 LoE
SHGC	0.25	AIR SPACE	11/16" Argon
OA GLASS THICKNESS	1"	INNER GLASS	5/32" Clear

UNLESS OTHERWISE SPECIFIED: DIMENSIONS ARE IN INCHES TOLERANCES:		NAME	DATE
FRACTIONAL: $\pm 1/16$	MARK	KS	8/14/2025
ANGULAR: MACH/BEND: ± 1	W2 - PTAC L	R.W.	
TWO PLACE DECIMAL: ± 0.01	QTY.	26	
THREE PLACE DECIMAL: ± 0.005	FINISH	Clear Anodized	
MATERIAL:	DP	CW40	
DO NOT SCALE DRAWING	SCALE: 1:36		

RAM WINDOWS AND DOORS		
TITLE: TRU BY HILTON - LAREDO EBCO GENERAL CONTRACTORS		
SIZE	WTS NUMBER	REV
\$840-\$1000 TWIN VCHM-TOP ASSEMBLY		
A	WEIGHT: 214.86	SHEET 1 OF 1