
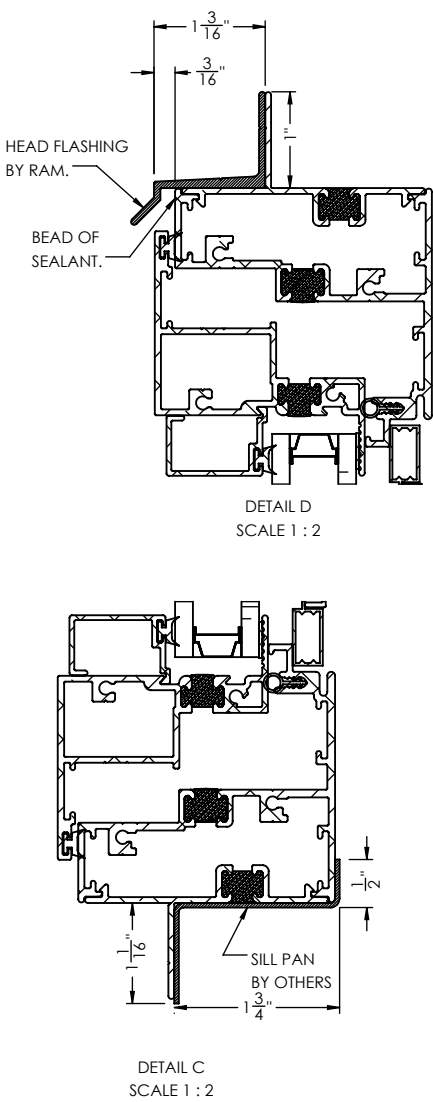


RAM, S900 Casement

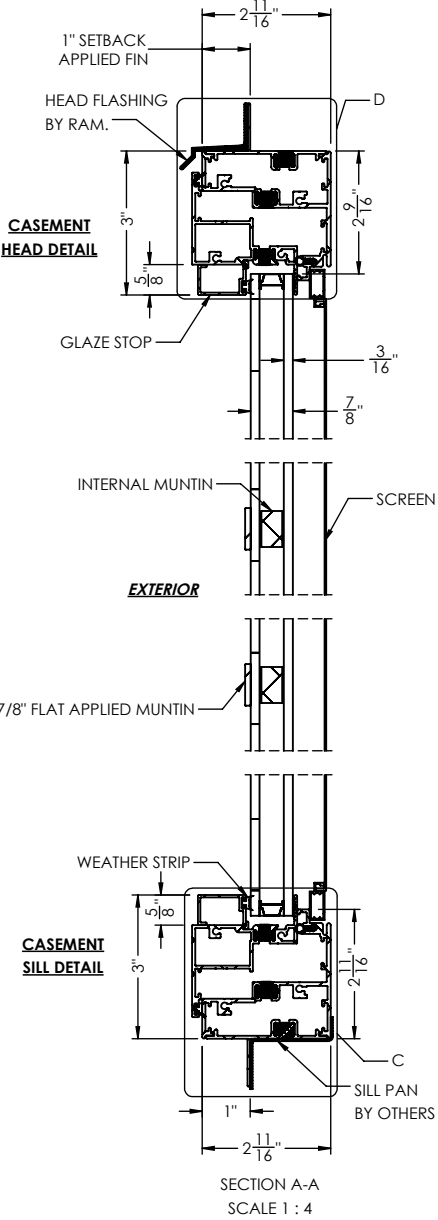

REVISIONS				
ZONE	REV	DESCRIPTION	DATE	APPROVED

DRAWING APPROVAL

☐ APPROVED



☐ APPROVED AS NOTED

☐ REVISE AND RESUBMIT

SIGN _____ DATE _____

Please return one print set marked with your signature, any comments, and notation of approval for fabrication.

NOTE:
HEAD FLASHING BY RAM
& SILL PAN BY OTHERS.

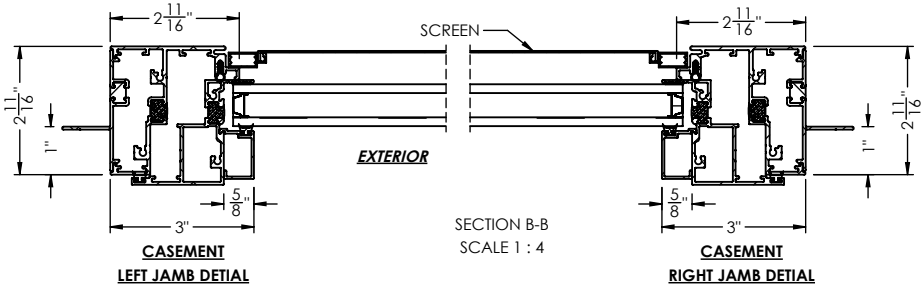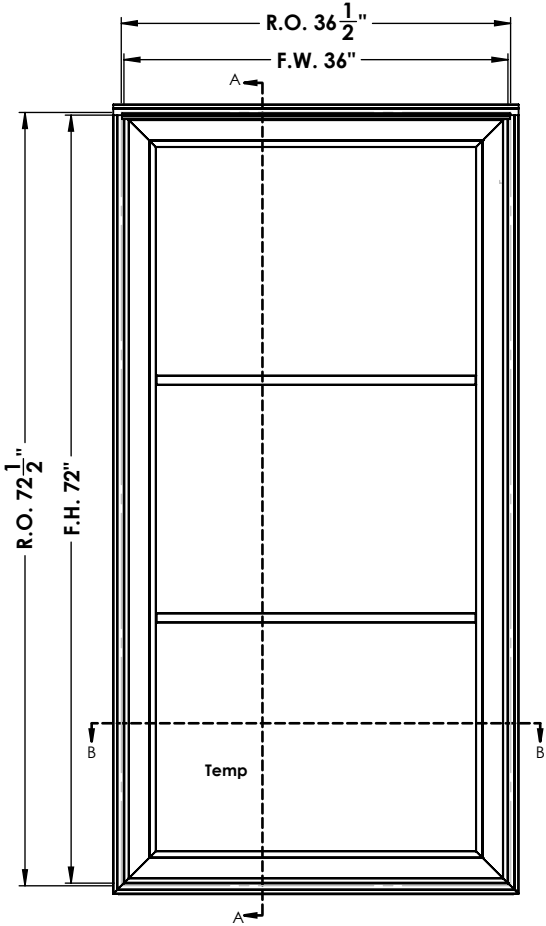

PROPRIETARY AND CONFIDENTIAL

THE INFORMATION CONTAINED IN THIS DRAWING IS THE SOLE PROPERTY OF RAM WINDOWS & DOORS. ANY REPRODUCTION IN PART OR AS A WHOLE WITHOUT THE WRITTEN PERMISSION OF RAM WINDOWS & DOORS IS PROHIBITED.



LEAD TIME		CUSTOMER	RAM, S900 Casement
GLASS WARRANTY		PROJECT	Applied Fin
FRAME WARRANTY		CITY	Houston
FINISH WARRANTY		STATE	TX
U-FACTOR		OUTER GLASS	1/8" Cardinal 366 Lo-E
SHGC		AIR SPACE	5/8" Argon
OA GLASS THICKNESS	7/8"	INNER GLASS	1/8" Clear

UNLESS OTHERWISE SPECIFIED:
DIMENSIONS ARE IN INCHES
TOLERANCES:

FRACTIONAL: ± 1/16
ANGULAR: MACH/BEND: ± 1
TWO PLACE DECIMAL ± 0.01
THREE PLACE DECIMAL ± 0.005

MATERIAL:

DO NOT SCALE DRAWING

NAME	DATE
DRAWN CG	10/7/2026
ENG R.W	
MARK	
QTY.	
FINISH	
Clear Anodized	
DP	
CW40	
SCALE: 1:18	

RAM WINDOWS AND DOORS

TITLE:
RAM, S900 Casement
Applied Fin

SIZE	WTS NUMBER	REV
A	Casement LW-CSMT Assembly	
	WEIGHT: 123.56	SHEET 1 OF 1