




RAM, S900 CASEMENT

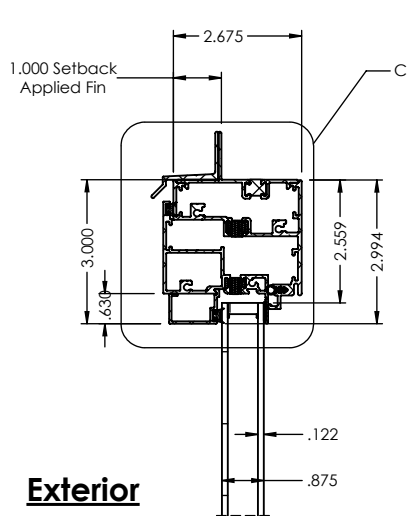


Exterior

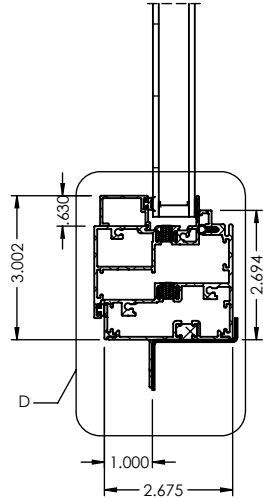




SECTION A-A
SCALE 1 : 4

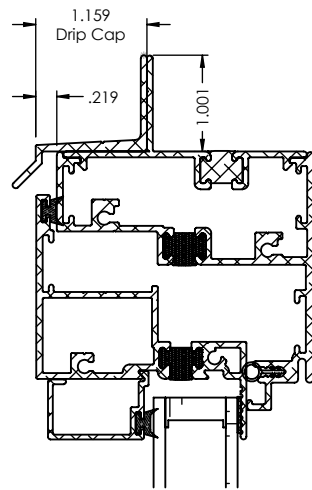

DETAIL C
SCALE 1 : 2

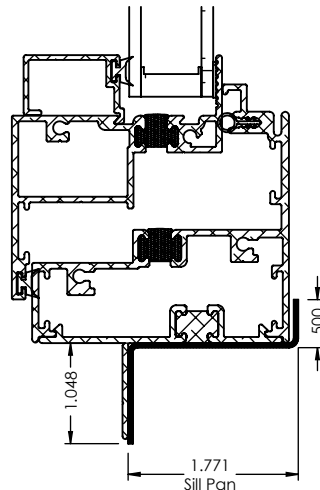

DETAIL D
SCALE 1 : 2

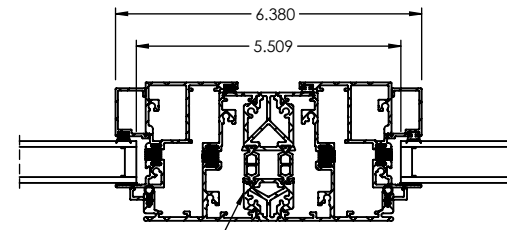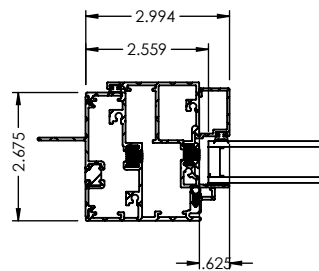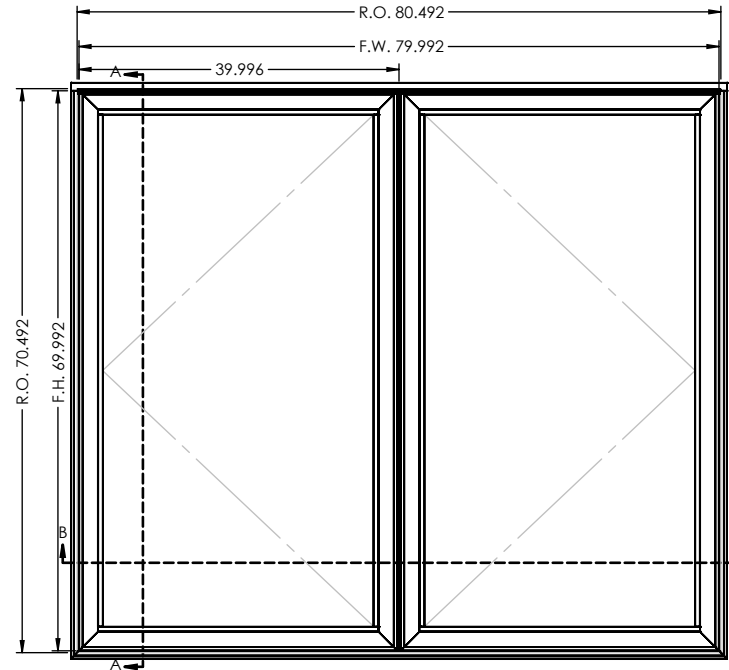

SECTION B-B
SCALE 1 : 4

DRAWING APPROVAL

☐ APPROVED

☐ APPROVED AS NOTED

☐ REVISE AND RESUBMIT

SIGN _____ DATE _____

Please return one print set marked with your signature, any comments, and notation of approval for fabrication.

NOTE:
Head Flashing by RAM
Sill pan by others.

REV	DESCRIPTION	BY	DATE

PROPRIETARY AND CONFIDENTIAL

THE INFORMATION CONTAINED IN THIS DRAWING IS THE SOLE PROPERTY OF RAM INDUSTRIES. ANY REPRODUCTION IN PART OR AS A WHOLE WITHOUT THE WRITTEN PERMISSION OF RAM INDUSTRIES IS PROHIBITED.



LEAD TIME	10-12	WEEKS	CUSTOMER	XX
GLASS WARRANTY	2	YEARS	PROJECT	XX
FRAME WARRANTY	2	YEARS	CITY	XX
FINISH WARRANTY	2	YEARS	STATE	XX
U-FACTOR	XX		OUTER GLASS	3/16" CARDINAL 366 Lo-E
SHGC	XX		AIR SPACE	5/8" ARGON
OA GLASS THICKNESS	XX		INNER GLASS	3/16" CLEAR

UNLESS OTHERWISE SPECIFIED:
DIMENSIONS ARE IN INCHES
TOLERANCES:
FRACTIONAL ± 1/16
ANGULAR: MACH/BEND ± .5
TWO PLACE DECIMAL ± .01
THREE PLACE DECIMAL ± .004
MATERIAL
6063-T5 ALUMINUM
DO NOT SCALE DRAWING

NAME	DATE
DRAWN CG	12/12/2017
ENG.MGR JSA	
MARK	XX
QTY.	XX
FINISH	XX
DP	XX
COMMENTS:	

RAM INDUSTRIES		
TITLE:		
S900-CSMT-TW-Top Assembly		
SIZE	DWG. NO.	REV
A	S900-CSMT-TW-A-NF-Detdils	~
SCALE: 1:24	WEIGHT: 187.293	SHEET 1 OF 1