RAM,S 3100 Swing Door

REVISIONS				
ZONE	REV	DESCRIPTION	DATE	APPROVED


DRAWING APPROVAL

- ☐ APPROVED
- ☐ APPROVED AS NOTED
- ☐ REVISE AND RESUBMIT


SIGN _____ DATE _____

Please return one print set marked with your signature, any comments, and notation of approval for fabrication.


SWING DOOR HEAD DETAIL

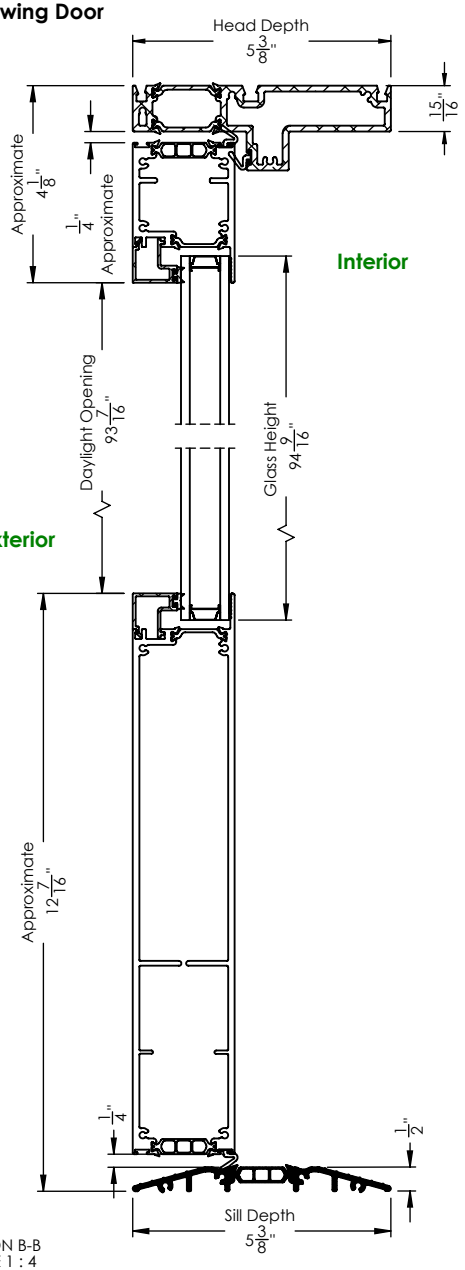

SECTION B-B
SCALE 1 : 4

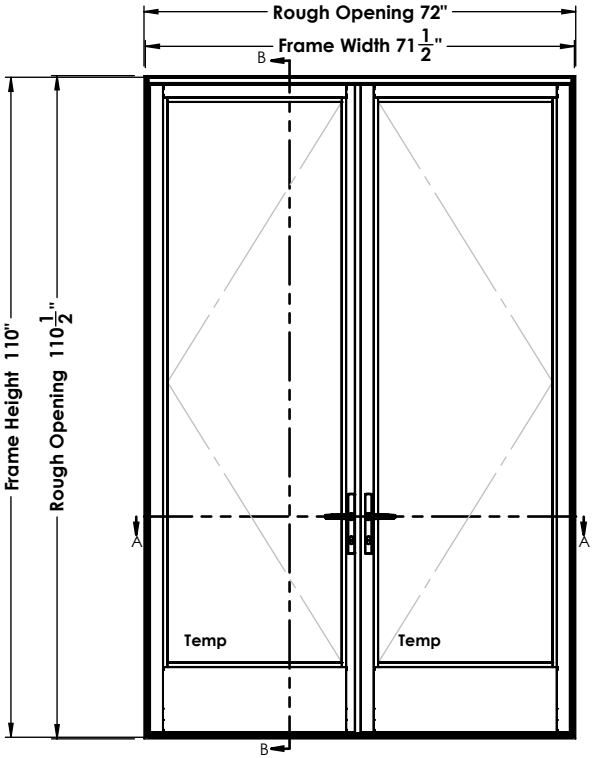

**** Outswing**

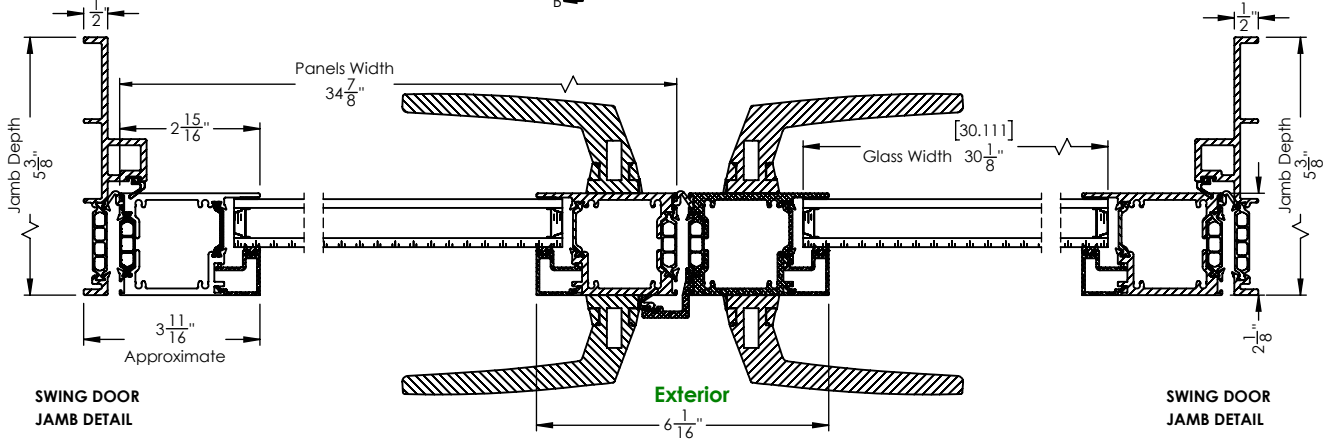

SWING DOOR JAMB DETAIL

SWING DOOR JAMB DETAIL

PROPRIETARY AND CONFIDENTIAL

THE INFORMATION CONTAINED IN THIS DRAWING IS THE SOLE PROPERTY OF RAM WINDOWS & DOORS. ANY REPRODUCTION IN PART OR AS A WHOLE WITHOUT THE WRITTEN PERMISSION OF RAM WINDOWS & DOORS IS PROHIBITED.

RAM WINDOWS & DOORS

LEAD TIME		CUSTOMER	RAM,S 3100 Swing Door
GLASS WARRANTY		PROJECT	
FRAME WARRANTY		CITY	
FINISH WARRANTY		STATE	
U-FACTOR		OUTER GLASS	
SHGC		AIR SPACE	
OA GLASS THICKNESS	1"	INNER GLASS	

UNLESS OTHERWISE SPECIFIED: DIMENSIONS ARE IN INCHES
TOLERANCES:

FRACTIONAL: ± 1/16
ANGULAR: MACH/BEND: ± 1
TWO PLACE DECIMAL ± 0.01
THREE PLACE DECIMAL ± 0.005

MATERIAL:

DO NOT SCALE DRAWING

	NAME	DATE
DRAWN	CG	10/8/2026
ENG	R.W	
MARK		
QTY.		
FINISH		
DP		
SCALE: 1:32		

RAM WINDOWS AND DOORS

TITLE: RAM,S 3100 Swing Door

SIZE	WTS NUMBER	REV
A	Double Swing-Top Assembly_	
	WEIGHT: 319.192	SHEET 1 OF 1