RAM,S 3100 Double Swing Door

REVISIONS				
ZONE	REV	DESCRIPTION	DATE	APPROVED


DRAWING APPROVAL


- ☐ APPROVED
- ☐ APPROVED AS NOTED
- ☐ REVISE AND RESUBMIT

SIGN _____ DATE _____

Please return one print set marked with your signature, any comments, and notation of approval for fabrication.


SWING DOOR HEAD DETAIL

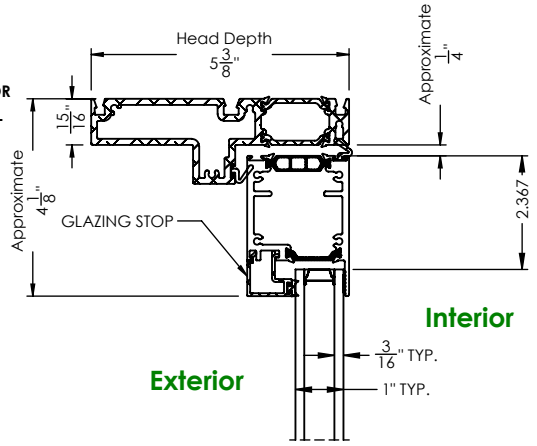

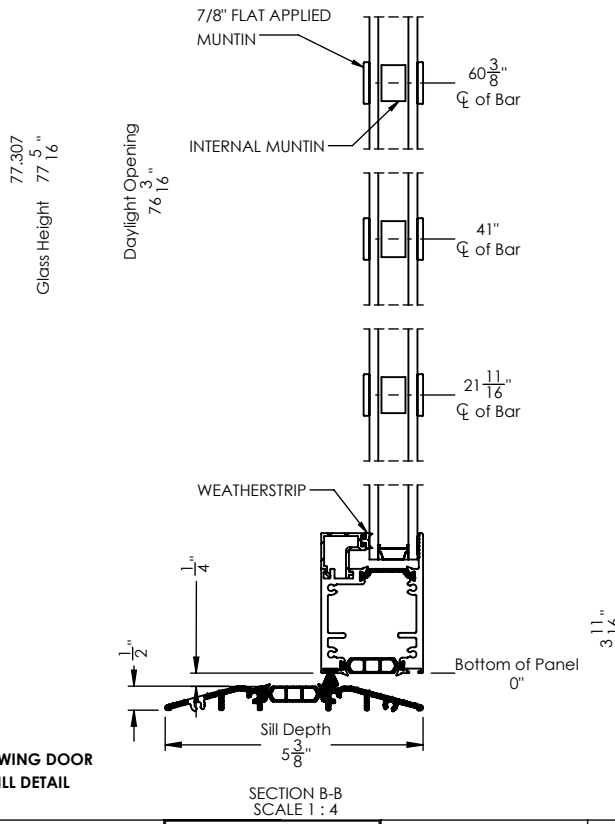


SWING DOOR SILL DETAIL

SECTION B-B
SCALE 1 : 4

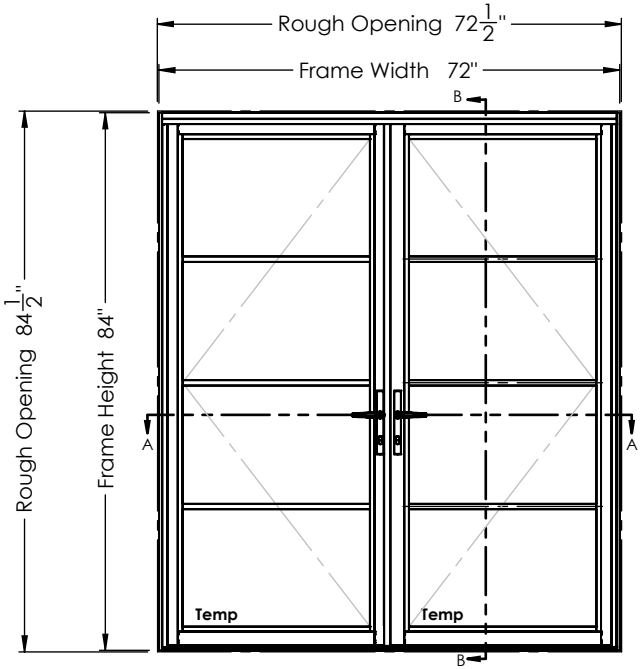

**** Inswing**

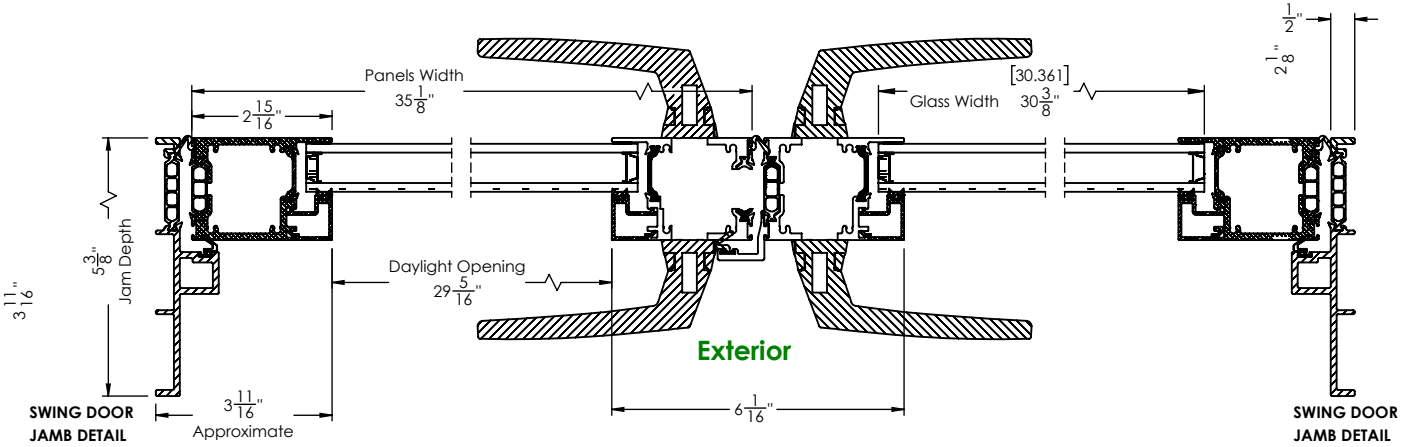

SWING DOOR JAMB DETAIL

SWING DOOR JAMB DETAIL

PROPRIETARY AND CONFIDENTIAL

THE INFORMATION CONTAINED IN THIS DRAWING IS THE SOLE PROPERTY OF RAM WINDOWS & DOORS. ANY REPRODUCTION IN PART OR AS A WHOLE WITHOUT THE WRITTEN PERMISSION OF RAM WINDOWS & DOORS IS PROHIBITED.

RAM WINDOWS & DOORS

LEAD TIME		CUSTOMER	RAM Double-ADA Sill
GLASS WARRANTY		PROJECT	(Inswing)
FRAME WARRANTY		CITY	
FINISH WARRANTY		STATE	TX
U-FACTOR	0.41 (Glass)	OUTER GLASS	1/8" Cardinal 366 LoE (Temp)
SHGC	0.19 (Glass)	AIR SPACE	3/4" Argon
OA GLASS THICKNESS	1"	INNER GLASS	1/8" Clear (Temp)

UNLESS OTHERWISE SPECIFIED: DIMENSIONS ARE IN INCHES TOLERANCES:

FRACTIONAL: ± 1/16
ANGULAR: MACH/BEND: ± 1
TWO PLACE DECIMAL ± 0.01
THREE PLACE DECIMAL ± 0.005

MATERIAL:

DO NOT SCALE DRAWING

	NAME	DATE
DRAWN	CG	3/13/2025
ENG	R.W	
MARK		
QTY.		
FINISH	Black	
DP		
SCALE: 1:30		

RAM WINDOWS AND DOORS

TITLE: RAM Double-ADA Sill (Inswing)

SIZE	WTS NUMBER	REV
A	75980-Swing-Top Assembly	
	WEIGHT: 272.925	SHEET 1 OF 1