RAM, S3300 Pivot Door

REVISIONS				
ZONE	REV	DESCRIPTION	DATE	APPROVED


DRAWING APPROVAL

- ☐ APPROVED
- ☐ APPROVED AS NOTED
- ☐ REVISE AND RESUBMIT

SIGN _____ DATE _____


Please return one print set marked with your signature, any comments, and notation of approval for fabrication.


Pivot Door Head Details

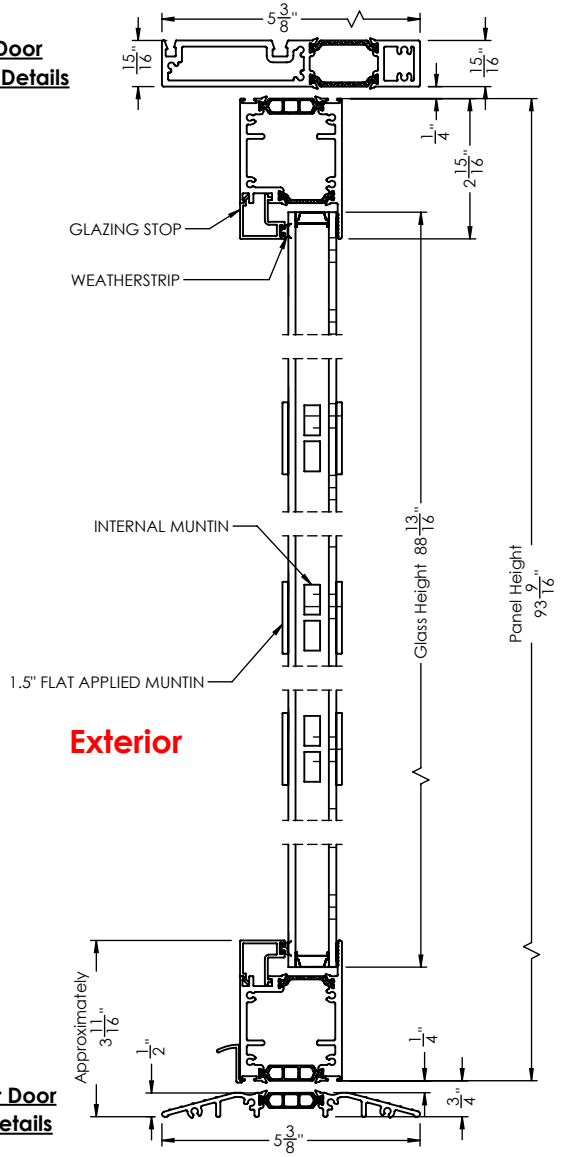

Pivot Door Sill Details

SECTION B-B
SCALE 1 : 4

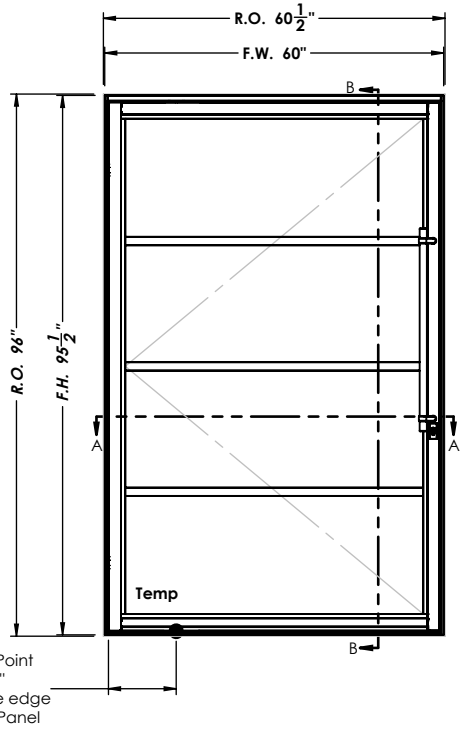

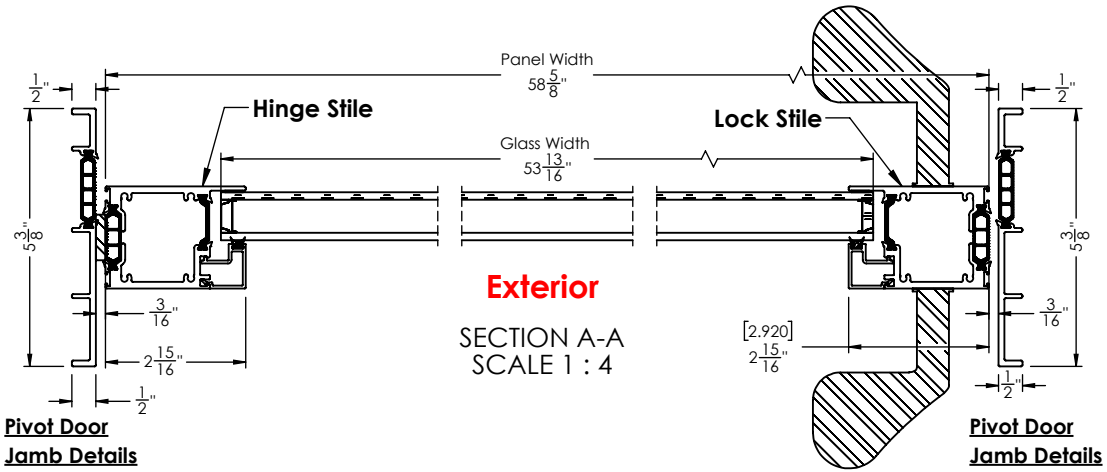

SECTION A-A
SCALE 1 : 4

Pivot Door Jamb Details

Pivot Door Jamb Details

PROPRIETARY AND CONFIDENTIAL

THE INFORMATION CONTAINED IN THIS DRAWING IS THE SOLE PROPERTY OF RAM WINDOWS & DOORS. ANY REPRODUCTION IN PART OR AS A WHOLE WITHOUT THE WRITTEN PERMISSION OF RAM WINDOWS & DOORS IS PROHIBITED.

RAM WINDOWS & DOORS

LEAD TIME	8	CUSTOMER	Pivot Doors
GLASS WARRANTY	2	PROJECT	RAM
FRAME WARRANTY	2	CITY	Cedar Park
FINISH WARRANTY	2	STATE	TX
U-FACTOR	0.32 (Glass)	OUTER GLASS	5/32" Cardinal 366 Lo-E (Temp)
SHGC	0.25 (Glass)	AIR SPACE	11/16" Argon
OA GLASS THICKNESS	1"	INNER GLASS	5/32" Clear (temp)

UNLESS OTHERWISE SPECIFIED: DIMENSIONS ARE IN INCHES TOLERANCES:

FRACTIONAL: ± 1/16
ANGULAR: MACH/BEND: ± 1
TWO PLACE DECIMAL ± 0.01
THREE PLACE DECIMAL ± 0.005

MATERIAL:

DO NOT SCALE DRAWING

	NAME	DATE
DRAWN	CG	2/20/2025
ENG	R.W	
MARK	Front Entry	
QTY.	1	
FINISH	Black	
DP		
SCALE: 1:34		

RAM WINDOWS AND DOORS

TITLE: Pivot Doors RAM

SIZE	WTS NUMBER	REV
A	Pivot-Top Assembly	
	WEIGHT: 246.767	SHEET 1 OF 1