

RAM,S840 Heavy Picture

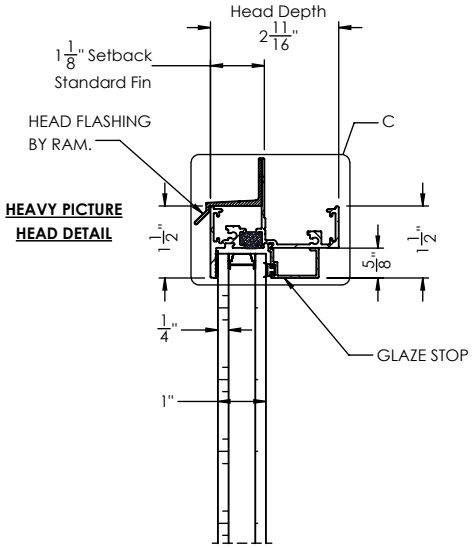


HEAVY PICTURE
HEAD DETAIL

EXTERIOR

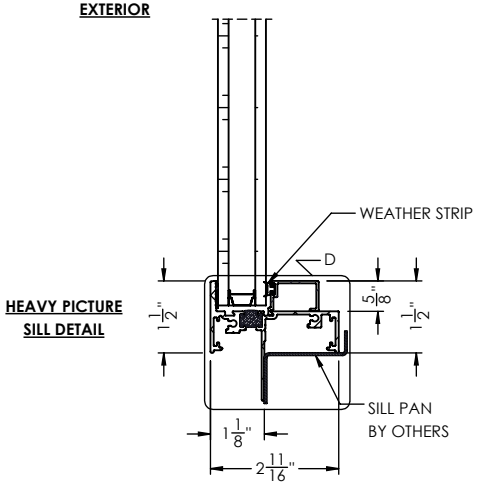


HEAVY PICTURE
SILL DETAIL

SECTION A-A
SCALE 1 : 4

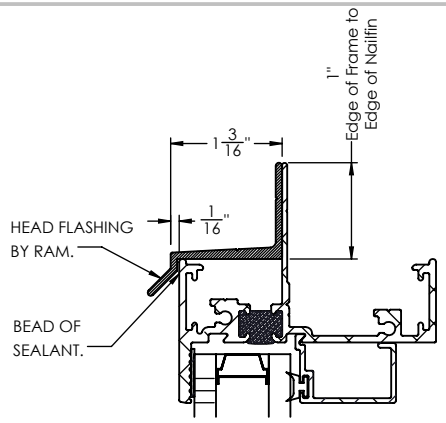

DETAIL C
SCALE 1 : 2

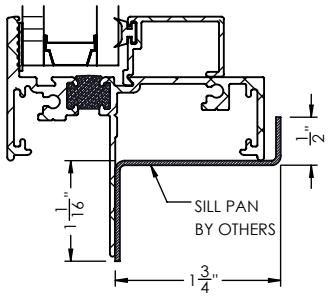

DETAIL D
SCALE 1 : 2


REVISIONS				
ZONE	REV	DESCRIPTION	DATE	APPROVED

DRAWING APPROVAL


- ☐ APPROVED
- ☐ APPROVED AS NOTED
- ☐ REVISE AND RESUBMIT

SIGN _____ DATE _____

Please return one print set marked with your signature, any comments, and notation of approval for fabrication.

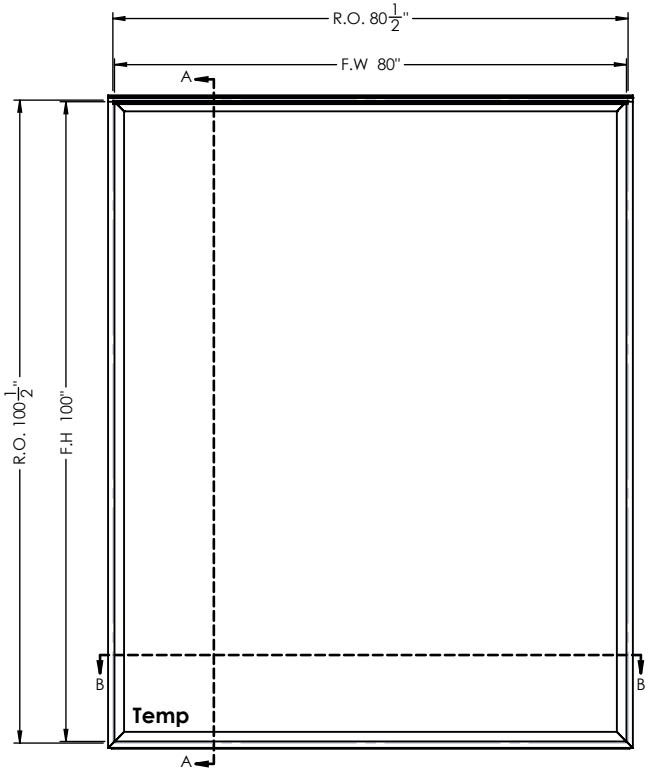

NOTE:
HEAD FLASHING BY RAM,
SILL PAN BY OTHERS.

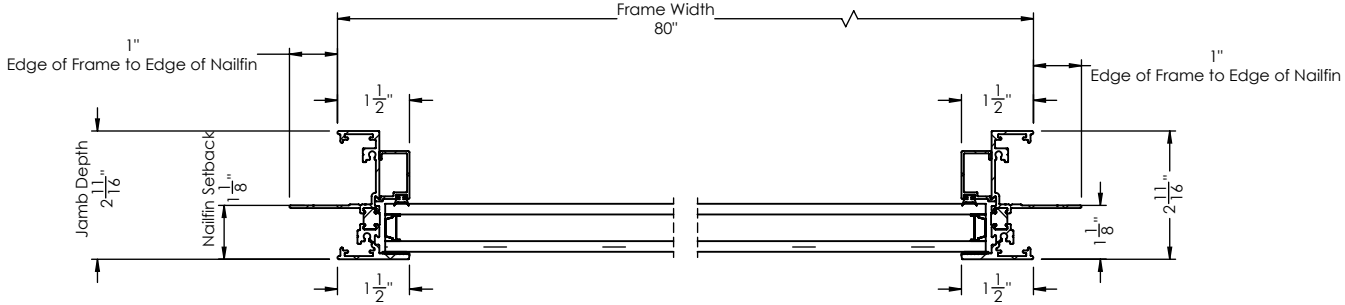

HEAVY PICTURE
LEFT JAMB DETAIL

SECTION B-B
SCALE 1 : 4

EXTERIOR

HEAVY PICTURE
RIGHT JAMB DETAIL

PROPRIETARY AND CONFIDENTIAL

THE INFORMATION CONTAINED IN THIS DRAWING IS THE SOLE PROPERTY OF RAM WINDOWS & DOORS. ANY REPRODUCTION IN PART OR AS A WHOLE WITHOUT THE WRITTEN PERMISSION OF RAM WINDOWS & DOORS IS PROHIBITED.

RAM WINDOWS & DOORS

LEAD TIME	6-8	CUSTOMER	
GLASS WARRANTY	2	PROJECT	
FRAME WARRANTY	2	CITY	Houston
FINISH WARRANTY	2	STATE	TX
U-FACTOR	0.32	OUTER GLASS	1/4" Cardinal 366 LoE (Temp)
SHGC	0.22	AIR SPACE	1/2" Argon
OA GLASS THICKNESS	1"	INNER GLASS	1/4" Clear (Temp)

UNLESS OTHERWISE SPECIFIED: DIMENSIONS ARE IN INCHES
TOLERANCES:

FRACTIONAL: ± 1/16
ANGULAR: MACH/BEND: ± 1
TWO PLACE DECIMAL ± 0.01
THREE PLACE DECIMAL ± 0.005

MATERIAL:

DO NOT SCALE DRAWING

	NAME	DATE
DRAWN	CG	5/8/2024
ENG	R.W	
MARK		
QTY.	2	
FINISH	Dark Bronze Anodized	
DP	CW40	
SCALE: 1:30		

RAM WINDOWS AND DOORS

TITLE:

SIZE	WTS NUMBER	REV
A	Standard-Top Assy	
	WEIGHT: 339.75	SHEET 1 OF 1