
Ram S1100 Single Hung

DRAWING APPROVAL


- ☐ APPROVED
- ☐ APPROVED AS NOTED
- ☐ REVISE AND RESUBMIT


SIGN _____ DATE _____

Please return one print set marked with your signature, any comments, and notation of approval for fabrication.

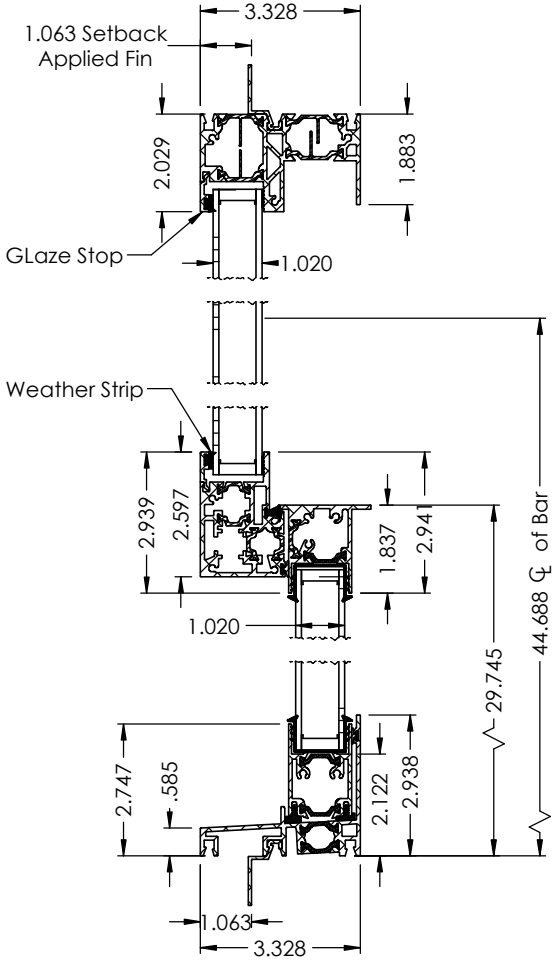


SECTION C-C
SCALE 1 : 4

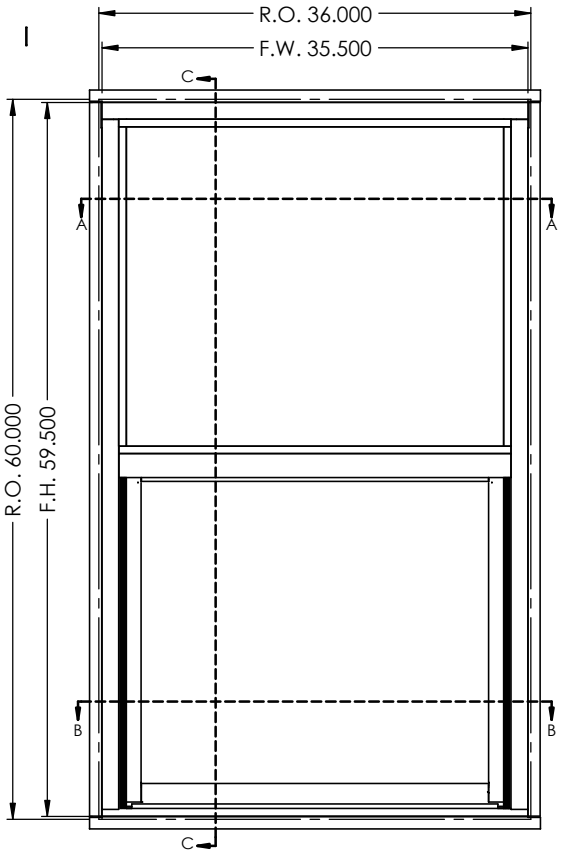

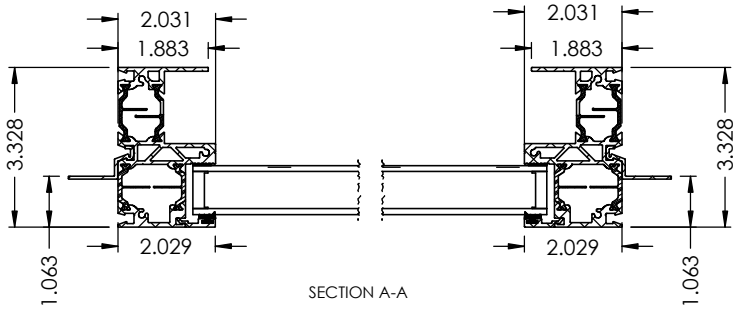

SECTION A-A
SCALE 1 : 4

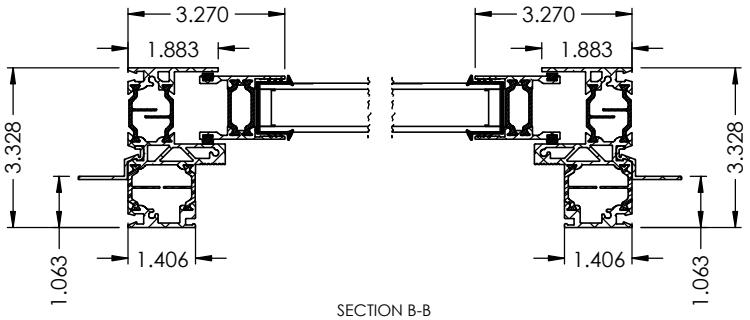

SECTION B-B
SCALE 1 : 4

REV	DESCRIPTION	BY	DATE
~	~	~	~
~	~	~	~

PROPRIETARY AND CONFIDENTIAL

THE INFORMATION CONTAINED IN THIS DRAWING IS THE SOLE PROPERTY OF RAM INDUSTRIES. ANY REPRODUCTION IN PART OR AS A WHOLE WITHOUT THE WRITTEN PERMISSION OF RAM INDUSTRIES IS PROHIBITED.

LEAD TIME	8 - 10	WEEKS	CUSTOMER	
GLASS WARRANTY	2	YEARS	PROJECT	
FRAME WARRANTY	2	YEARS	CITY	
FINISH WARRANTY	2	YEARS	STATE	
U-FACTOR	0.25		OUTER GLASS	1/8" Cardinal 272 LoE
SHGC	0.37		AIR SPACE	5/8" Argon
OA GLASS THICKNESS	1 Inch		INNER GLASS	1/8" Cardinal i89

UNLESS OTHERWISE SPECIFIED:

DIMENSIONS ARE IN INCHES
TOLERANCES:
FRACTIONAL ± 1/16
ANGULAR: MACH/BEND ± .5
TWO PLACE DECIMAL ±.01
THREE PLACE DECIMAL ±.004

MATERIAL

6063-T5 ALUMINUM

DO NOT SCALE DRAWING

	NAME	DATE
DRAWN	R.K	09/02/2022
ENG.MGR		
MARK		
QTY.		
FINISH	Clear Anodized	
DP	CW-DP30	

COMMENTS:

RAM INDUSTRIES

TITLE: Single Hung

SIZE	DWG. NO.	REV
A	36x61-EvenDetails	~

SCALE: 1:16 | WEIGHT: 78.913 | SHEET 1 OF 3