RAM S3000, OXX SLIDING DOOR

REVISIONS				
ZONE	REV	DESCRIPTION	DATE	APPROVED


DRAWING APPROVAL

- ☐ APPROVED
- ☐ APPROVED AS NOTED
- ☐ REVISE AND RESUBMIT


SIGN _____ DATE _____

Please return one print set marked with your signature, any comments, and notation of approval for fabrication.


PANELS STACKED

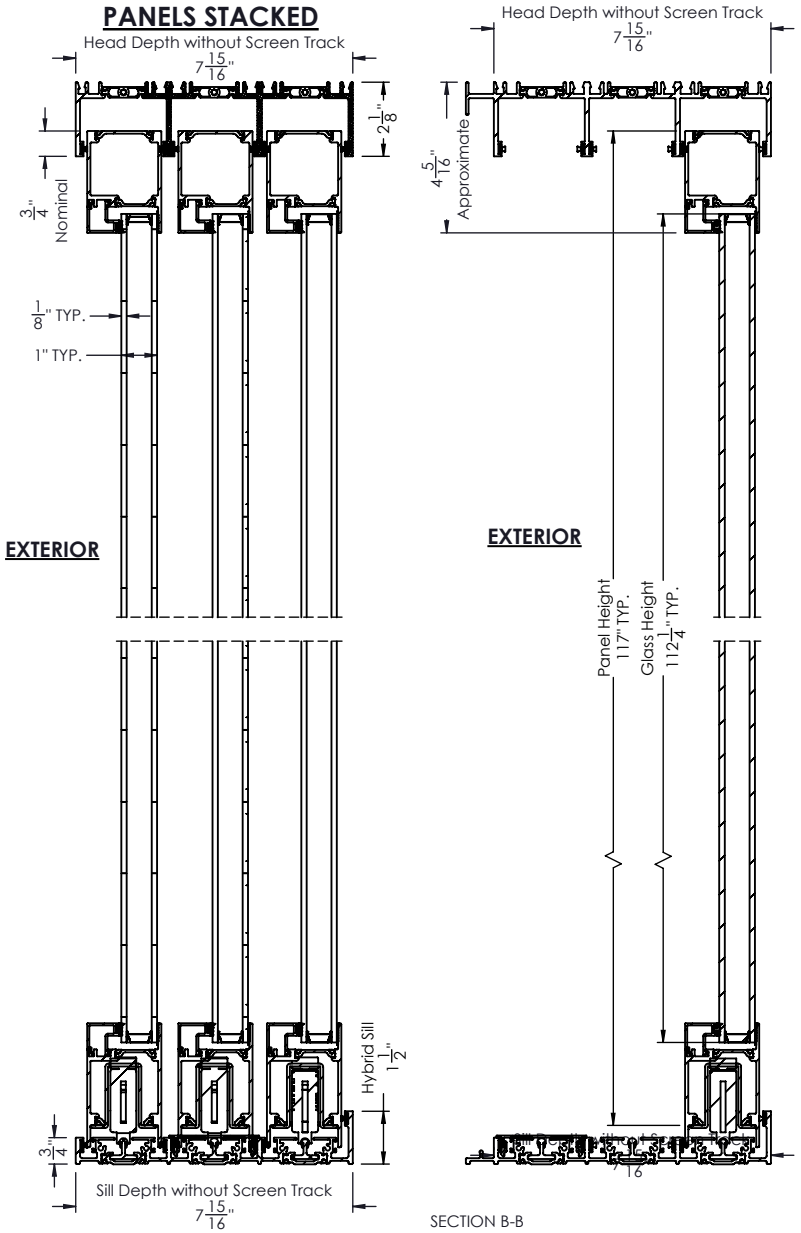

SECTION B-B
SCALE 1 : 5.5

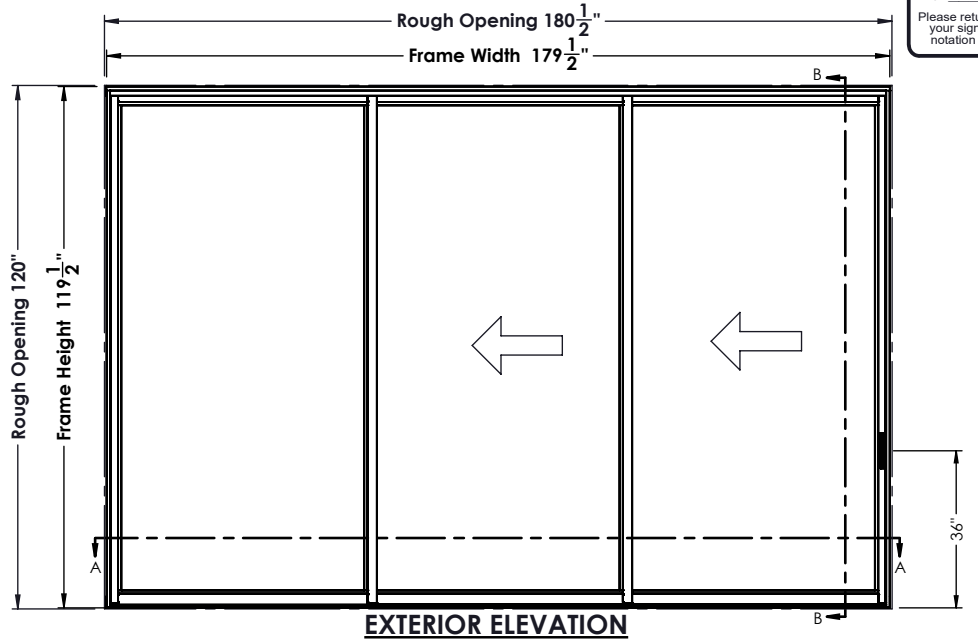

EXTERIOR ELEVATION

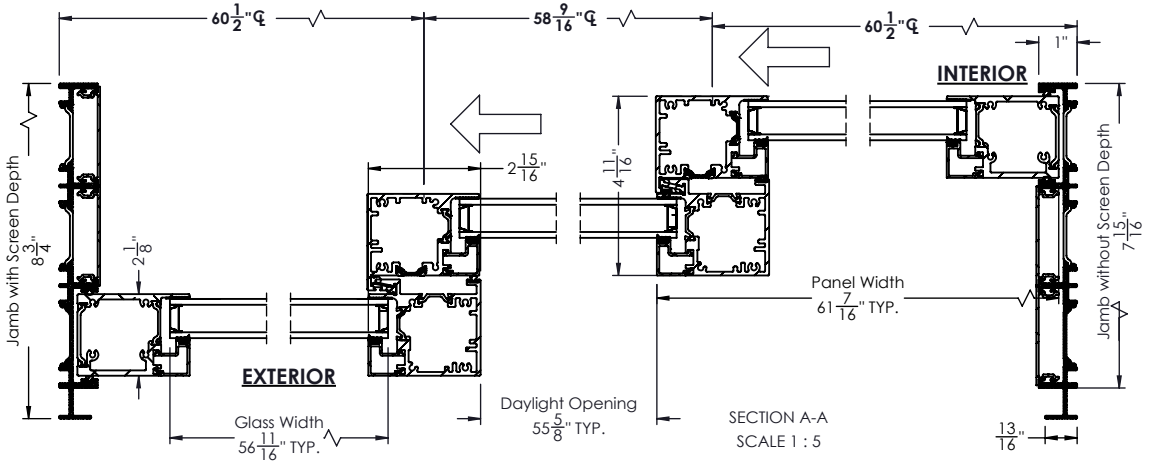

SECTION A-A
SCALE 1 : 5

PROPRIETARY AND CONFIDENTIAL

THE INFORMATION CONTAINED IN THIS DRAWING IS THE SOLE PROPERTY OF RAM WINDOWS & DOORS. ANY REPRODUCTION IN PART OR AS A WHOLE WITHOUT THE WRITTEN PERMISSION OF RAM WINDOWS & DOORS IS PROHIBITED.

RAM WINDOWS & DOORS

LEAD TIME		CUSTOMER	RAM S3000
GLASS WARRANTY		PROJECT	OXX SLIDING DOOR
FRAME WARRANTY		CITY	
FINISH WARRANTY		STATE	
U-FACTOR		OUTER GLASS	
SHGC		AIR SPACE	
OA GLASS THICKNESS	1"	INNER GLASS	

UNLESS OTHERWISE SPECIFIED: DIMENSIONS ARE IN INCHES
TOLERANCES:

FRACTIONAL: ± 1/16
ANGULAR: MACH/BEND: ± 1
TWO PLACE DECIMAL ± 0.01
THREE PLACE DECIMAL ± 0.005

MATERIAL:

DO NOT SCALE DRAWING

	NAME	DATE
DRAWN	CG	10/8/2026
ENG	R.W	
MARK		
QTY.		
FINISH		
DP		
SCALE: 1:44		

RAM WINDOWS AND DOORS

TITLE: RAM S3000 OXX SLIDING DOOR

SIZE	WTS NUMBER	REV
A	Sliding Door-OXX-Top-Assembly	
	WEIGHT: 805.640	SHEET 1 OF 1