RAM S3000 OXO SLIDING DOOR

REVISIONS				
ZONE	REV	DESCRIPTION	DATE	APPROVED


DRAWING APPROVAL


- ☐ APPROVED
- ☐ APPROVED AS NOTED
- ☐ REVISE AND RESUBMIT

SIGN _____ DATE _____


Please return one print set marked with your signature, any comments, and notation of approval for fabrication.

PANELS STACKED

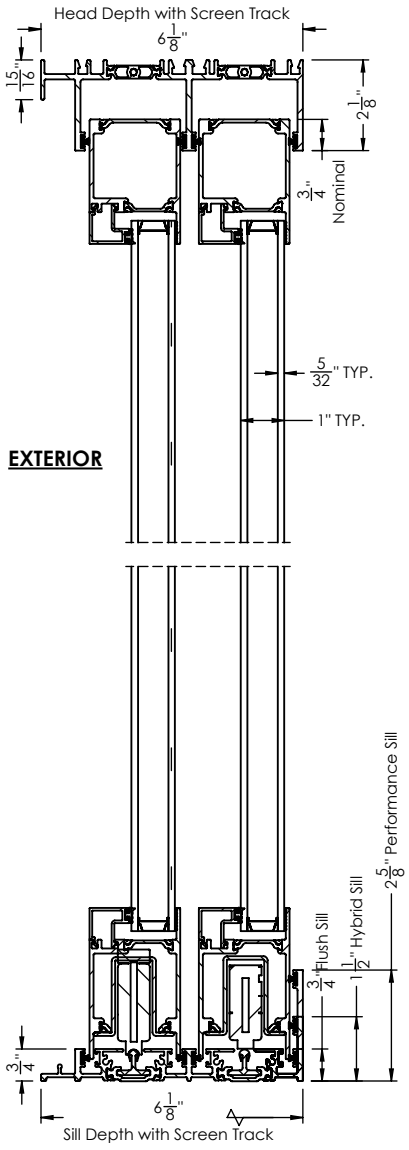


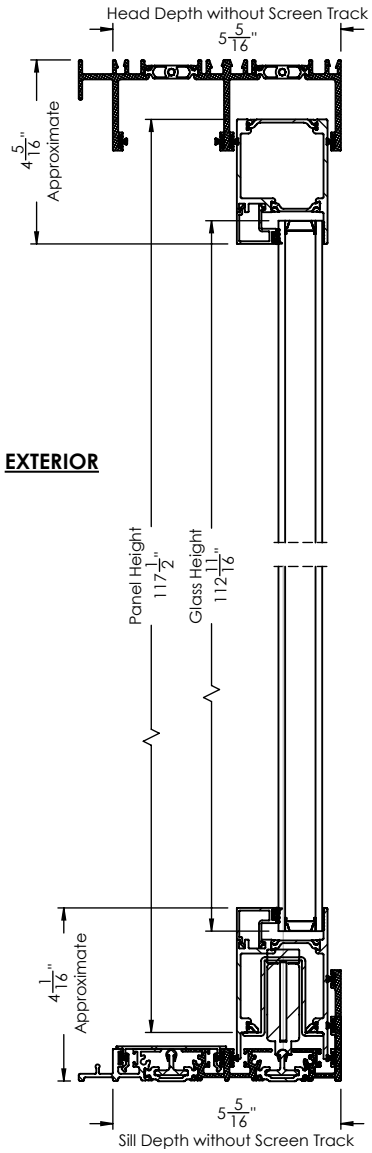

SECTION B-B
SCALE 1 : 4.5

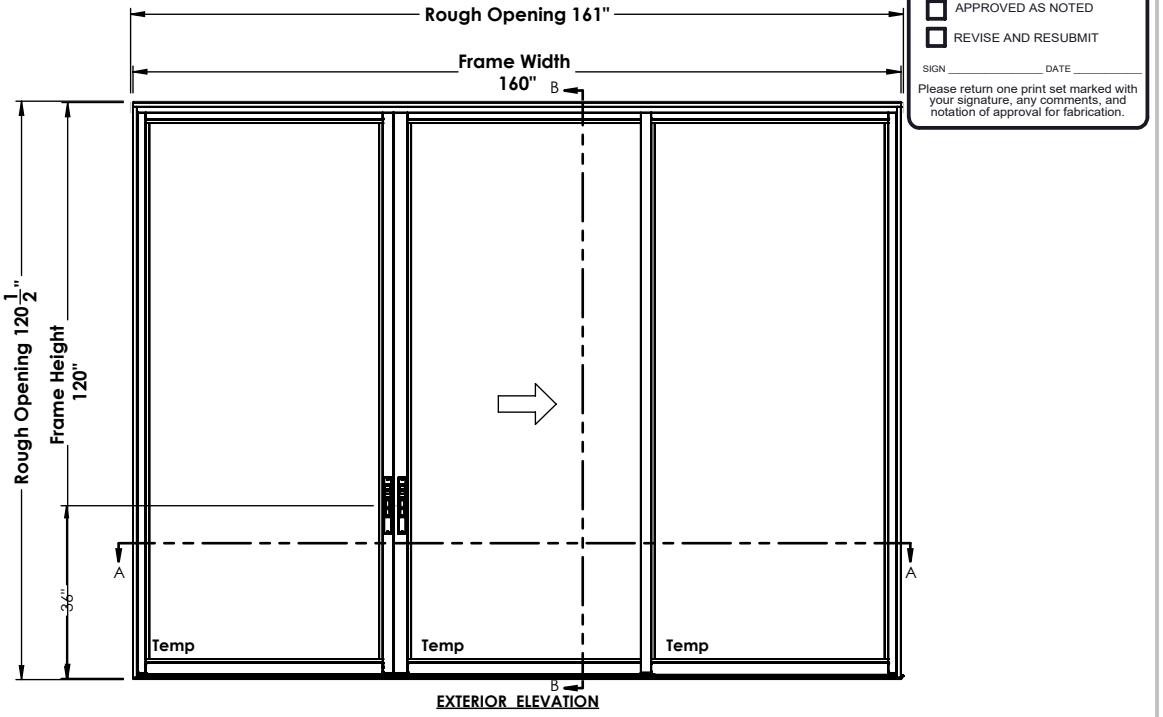

EXTERIOR ELEVATION

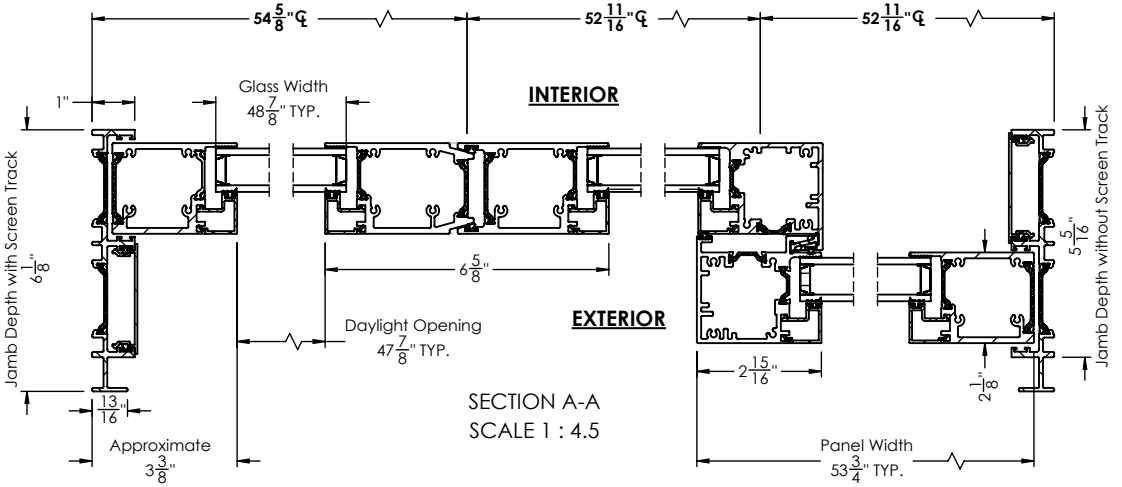

SECTION A-A
SCALE 1 : 4.5

PROPRIETARY AND CONFIDENTIAL

THE INFORMATION CONTAINED IN THIS DRAWING IS THE SOLE PROPERTY OF RAM WINDOWS & DOORS. ANY REPRODUCTION IN PART OR AS A WHOLE WITHOUT THE WRITTEN PERMISSION OF RAM WINDOWS & DOORS IS PROHIBITED.

RAM WINDOWS & DOORS

LEAD TIME		CUSTOMER	RAM S3000
GLASS WARRANTY		PROJECT	OXO SLIDING DOOR
FRAME WARRANTY		CITY	
FINISH WARRANTY		STATE	
U-FACTOR		OUTER GLASS	
SHGC		AIR SPACE	
OA GLASS THICKNESS	1"	INNER GLASS	

UNLESS OTHERWISE SPECIFIED: DIMENSIONS ARE IN INCHES
TOLERANCES:

FRACTIONAL: ± 1/16
ANGULAR: MACH/BEND: ± 1
TWO PLACE DECIMAL ± 0.01
THREE PLACE DECIMAL ± 0.005

MATERIAL:

DO NOT SCALE DRAWING

	NAME	DATE
DRAWN	CG	10/8/2026
ENG	R.W	
MARK		
QTY.		
FINISH		
DP		
SCALE: 1:40		

RAM WINDOWS AND DOORS

TITLE:
RAM S3000
OXO SLIDING DOOR

SIZE	WTS NUMBER	REV
A	Sliding OXO-Top-Assembly	
	WEIGHT: 699.191	SHEET 1 OF 1